JBL

Professional Series

APPEARANCE DRAWINGS

SPECIAL DUTY LOUDSPEAKERS / EXTENDED RANGE LOUDSPEAKERS

2105 ---------- 1
2115A ---------- 2
2145A ---------- 3
2150 ---------- 4
2110 ---------- 5
2120 ---------- 6
2130 ---------- 7
2135 ---------- 8

LOW FREQUENCY LOUDSPEAKERS

2203A ---------- 11
2205A ---------- 12
2205B ---------- 13
2212 ----------
2213 ---------- 15
2215A ---------- 16
2215B ---------- 17
2220A ---------- 18
2220B ---------- 19
2231A ---------- 20

2108 ---------- 23
2121 ---------- 24
2202A ---------- 25
2202B ---------- 26

HIGH FREQUENCY DRIVERS

2402 ---------- 29
2405 ---------- 30
2410 ---------- 31
2420 ---------- 32
2440 ---------- 33
2460 ----------
2461 ---------- 35
2470 ---------- 36
2482 ---------- 37

HIGH FREQUENCY HORN / LENS ASSEMBLIES

2305 ---------- 40
2308 ---------- 41
2307 ---------- 42
2311 ---------- 43
2312 ---------- 44
2310 ---------- 45
2309 ---------- 46
2395 ---------- 47

HIGH FREQUENCY HORNS / HORN ADAPTORS

2340 ---------- 50
2345 ---------- 51
2350 ---------- 52
2355 ---------- 53
2356 ---------- 54
2397 ---------- 55

2327 ---------- 56
2328 ---------- 57
2329 ---------- 58
2330 ----------

FREQUENCY DIVIDING NETWORKS

3105 ---------- 62
3106 ---------- 63
3110 ---------- 64
3115 ---------- 65
3120 ---------- 66
3125 ---------- 67
3152 ---------- 68
3182 ---------- 69

MUSICAL INSTRUMENT LOUDSPEAKERS

K110 ---------- 72
K120 ---------- 73
K130 ---------- 74
K140 ---------- 75
K145 ---------- 76
K151 ---------- 77

2901 ---------- 80
2902 ---------- 81


LOW FREQUENCY HORNS

4520BK ---------- 84
4530BK ---------- 85
4550BKA ---------- 86
4560BKA ---------- 87

THESE DRAWINGS AND SPECIFICATIONS ARE THE PROPERTY OF JAMES B. LANSING SOUND INC. THEY ARE ISSUED IN STRICT CONFIDENCE AND SHALL NOT BE REPRODUCED, COPIED, OR USED AS THE BASIS FOR MANUFACTURE OR SALE OF APPARATUS WITHOUT PERMISSION.

NOTICE

THE FOLLOWING DCR'S ARE OUTSTANDING AGAINST THIS DRAWING.

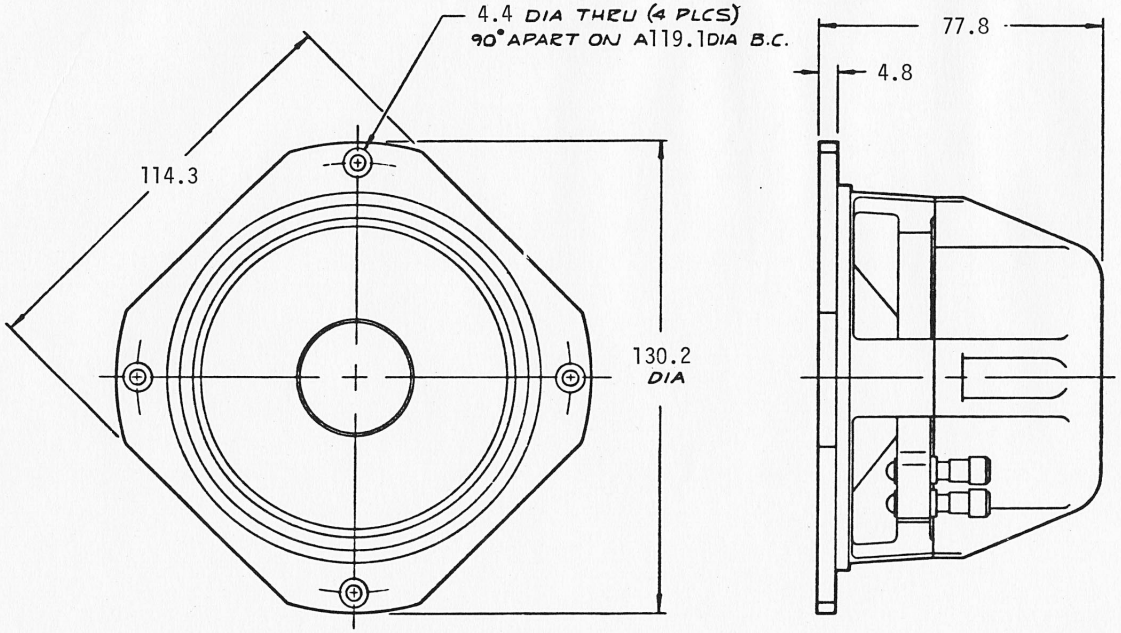

2. BAFFLE HOLE CUTOUT:
   FRONT MOUNT – 108.0 DIA.
   REAR MOUNT – 101.6 DIA.

1. SEE DRAWING 57315 FOR PACKING INSTRUCTIONS.

NOTES: (UNLESS OTHERWISE SPECIFIED)

BILL OF MATERIAL

ITEM	PART NO.	DESCRIPTION	QTY	REMARKS
7	57072	CARTON	1	MRD 47303
6	57073	CARTON FILLER	2	
5	50766	WARRANTY STATEMENT	1	
4	57578	PRODUCT BULLETIN	1	
3	21771	GASKET, VINYL	1	
2	57496	INSTALLATION KIT	1	MRD 55344
1	34997	MFD. ITEM	1	

REVISIONS

ECN	LET.	CHANGE	DATE	BY
6058	G	ADDED P/N 57578.	5-4-77	
6058	F	REVISED & REDRAWN	5-4-77	

QTY | MODEL | NEXT DWG
APPLICATION

UNLESS OTHERWISE SPECIFIED DIMENSIONS ARE IN INCHES.
BREAK SHARP EDGES .015
DECIMALS XX = ±.01 XXX = ±.005 FRACTIONS X/Y = ±1/32 ANGULAR = ——
TIR
MATERIAL:
TREATMENT:
MACHINE FINISH: V
DO NOT SCALE DRAWING

DRAWN 3-15-77
CHECK 5-3-77
DESIGN
ENGR
APPR 5-4-77


JBL JAMES B. LANSING SOUND, Inc.
P.O. Box 26370, Los Angeles, California 90039

TITLE: SALES MODEL, 2105

SIZE C | DRAWING NUMBER 34998 | REV G
SCALE —— | WEIGHT —— | SHEET 1 OF 1

BISHOP GRAPHICS/ACCUPRESS REORDER NO. 3342

THESE DRAWINGS AND SPECIFICATIONS ARE THE PROPERTY OF JAMES B. LANSING SOUND, INC. THEY ARE ISSUED IN STRICT CONFIDENCE AND SHALL NOT BE REPRODUCED, COPIED, OR USED AS THE BASIS FOR MANUFACTURE OR SALE OF APPARATUS WITHOUT PERMISSION.

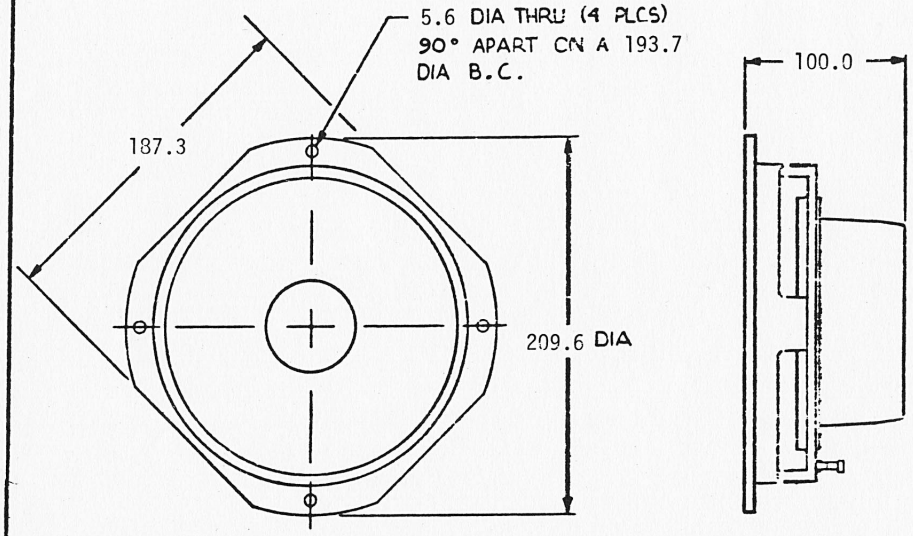

ITEM	PART NUMBER	DESCRIPTION	QTY	REMARKS
7	52349	CARTON	1	MRD 47303
6	50766	WARRANTY STATEMENT	1	
5	55342	INSTALLATION KIT	1	
4	48509	PAD, EXPANDED POLYSTYRENE	1	
3	21805	PAD, 6×6 MICROFOAM	1	
2	21769	GASKET, VINYL	1	
1	54163	MFD ITEM	1	

BILL OF MATERIAL

2. BAFFLE HOLE CUTOUT :
FRONT MOUNTING : 179.4 DIA
REAR MOUNTING :171.5DIA
1. SEE DRAWING 57476 FOR PACKING INSTRUCTIONS.

NOTES: (UNLESS OTHERWISE SPECIFIED)

REVISIONS ECN	LET	CHANGE	DATE	BY
60235	S	REVISED & REDRAWN	5-3-77	


QTY | MODEL | NEXT DWG
APPLICATION

UNLESS OTHERWISE SPECIFIED DIMENSIONS ARE IN INCHES.
DECIMALS FRACTIONS ANGULAR
TOL: MATERIAL:
TREATMENT:
MACHINE FINISH: V
DO NOT SCALE DRAWING

DRAWN 5-3-77 M. Lowery
CHECK 5-3-77
DESIGN
ENGR
APPR. 5-3-77

TITLE: SALES MODEL 2115A
SIZE: C
DRAWING NUMBER: 54164
REV: B
SCALE: NONE
WEIGHT:
SHEET 1 OF 1

SHEET, FRANCHISES AND SPECIFICATIONS ARE THE PROPERTY OF JAMES B. LANSING SOUND INC. THEY ARE LOANED IN STRICT CONFIDENCE AND SHALL NOT BE REPRODUCED, COPIED, OR USED AS THE BASIS FOR MANUFACTURE OR SALE OF APPARATUS WITHOUT PERMISSION.

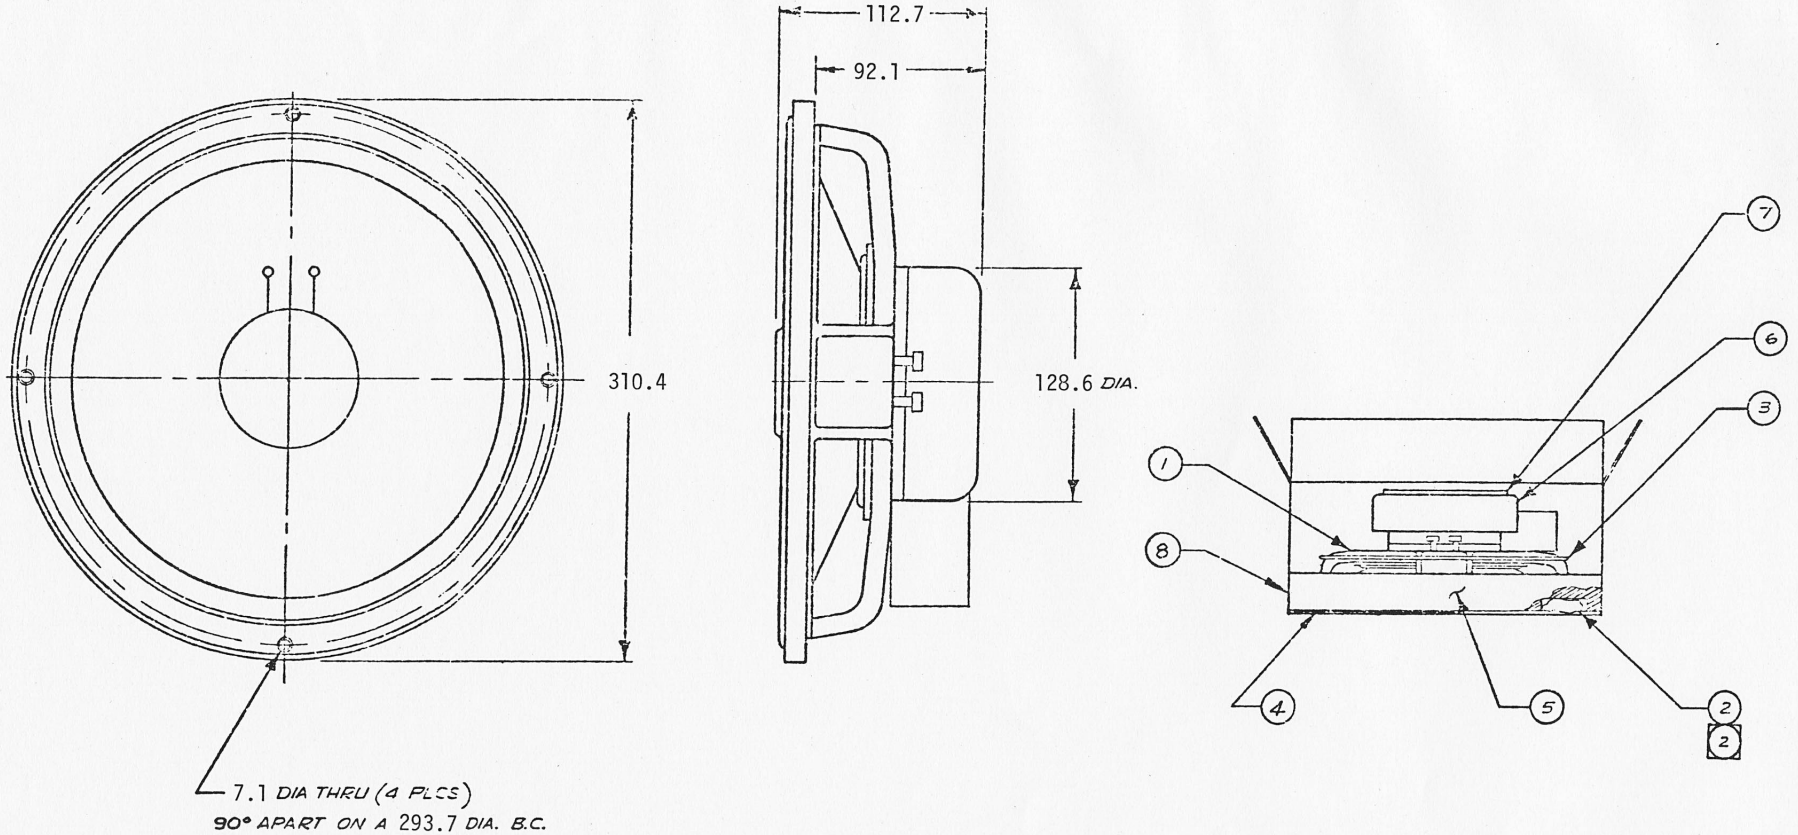

ITEM	PART NO.	DESCRIPTION	QTY	REMARKS
8	34096	CARTON	1	MRD 47303
7	21805	PAD	1	
6	34622	PAD, POLYSTYRENE	1	
5	35318	PAD, POLYSTYRENE	1	
4	50766	WARRANTY	1	
3	20253	GASKET, VINYL	1	
2	57540	INSTALLATION KIT	1	MRD 55344
1	56918	MFD ITEM, 2145 A	1	

BILL OF MATERIAL

3. RUBBER STAMP MODEL No. IN SPACE PROVIDED ON CARTON.

(2) TAPE ITEM 2 TO INSIDE OF CAVITY OF ITEM 5 APPROX. AS SHOWN.


1. BAFFLE HOLE CUTOUT TO BE 281.0 DIA.

NOTES: (UNLESS OTHERWISE SPECIFIED)

REVISIONS						

THESE DRAWINGS AND SPECIFICATIONS ARE THE PROPERTY OF JAMES B. LANSING SOUND INC. THEY ARE ISSUED IN STRICT CONFIDENCE AND SHALL NOT BE REPRODUCED, COPIED, OR USED AS THE BASIS FOR MANUFACTURE OR SALE OF APPARATUS WITHOUT PERMISSION.

NOTICE
THE FOLLOWING DCR'S ARE OUTSTANDING AGAINST THIS DRAWING.

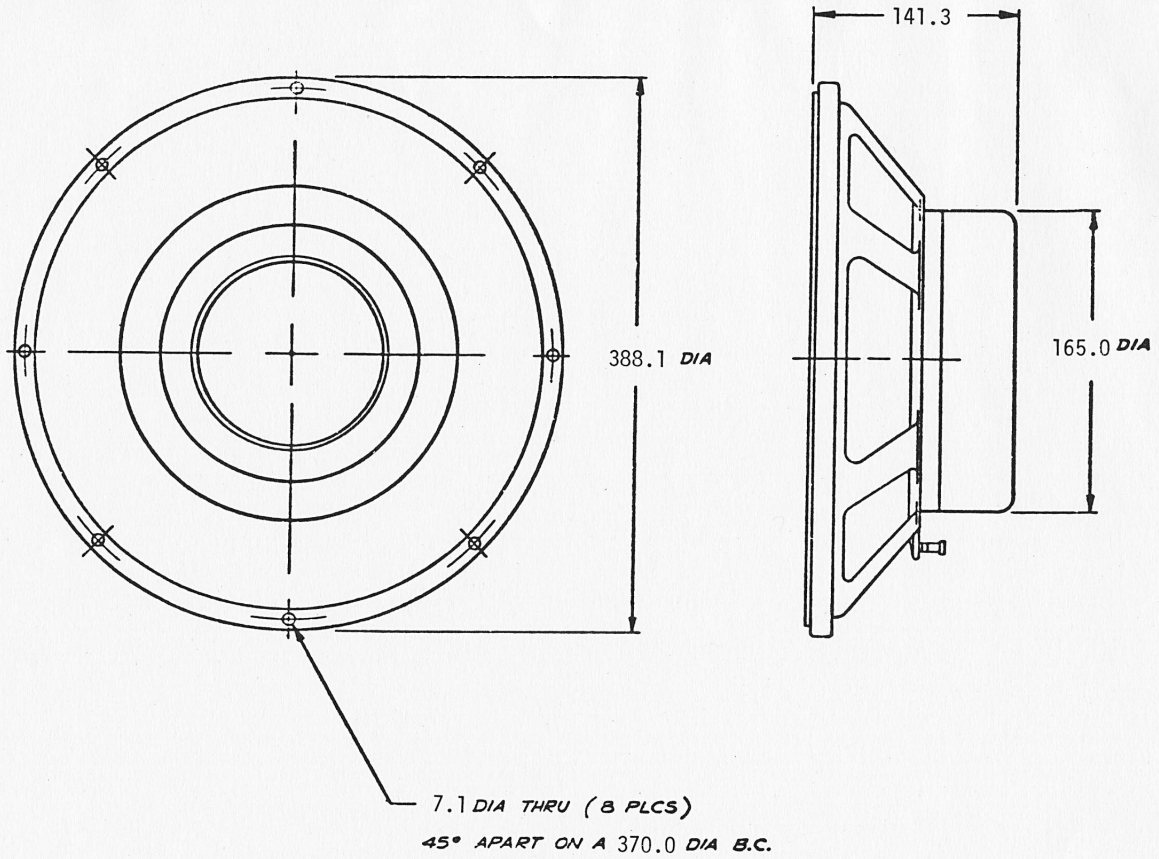

2. BAFFLE HOLE CUTOUT:
   FRONT MOUNT — 354.8 DIA.
   REAR MOUNT — 342.9 DIA.
1. SEE DRAWING 57476 FOR PACKING INSTRUCTIONS.

NOTES: (UNLESS OTHERWISE SPECIFIED).

ITEM	PART NO.	DESCRIPTION	QTY	REMARKS
7	35452	CARTON	1	MRD 47303
6	34940	PAD, EXPANDED POLYSTYRENE	1	
5	50766	WARRANTY STATEMENT	1	
4	57579	PRODUCT BULLETIN	1	
3	34499	GASKET, VINYL	1	
2	55340	INSTALLATION KIST	1	MRD 55344
1	35009	MFD ITEM	1	

BILL OF MATERIAL

REVISIONS ECN	LET.	CHANGE	DATE	BY
2268	H	ADDED P/N 57579.	3-31-77	MC
2243	G	REVISED & REDRAWN	3-24-77	MC

QTY | MODEL | NEXT ASSY
APPLICATION

UNLESS OTHERWISE SPECIFIED DIMENSIONS ARE IN INCHES.
~~MEETS SHARP EDGES PIS~~
DECIMALS XXX ±.01 XXXX ±.005 | FRACTIONS ±1/32 | ANGULAR ±
TOLERANCE
MATERIAL
TREATMENT
MACHINE FINISH
DO NOT SCALE DRAWING


DRAWN 3-31-77 M.R. Fleming
CHECK 4-1-77 L. Langevin
DESIGN
ENGR
APPR. 5-2-77 [signature]


TITLE: SALES MODEL, 2150
SIZE C | DRAWING NUMBER 35010 | REV H
SCALE NONE | WEIGHT | SHEET 1 OF 1

BISHOP GRAPHICS/ACCUPRESS REORDER NO. 3342

THESE DRAWINGS AND SPECIFICATIONS ARE THE PROPERTY OF JAMES B. LANSING SOUND INC. THEY ARE ISSUED IN STRICT CONFIDENCE AND SHALL NOT BE REPRODUCED, COPIED, OR USED AS THE BASIS FOR MANUFACTURE OR SALE OF APPARATUS WITHOUT PERMISSION.

NOTICE
THE FOLLOWING DCR'S ARE OUTSTANDING AGAINST THIS DRAWING.

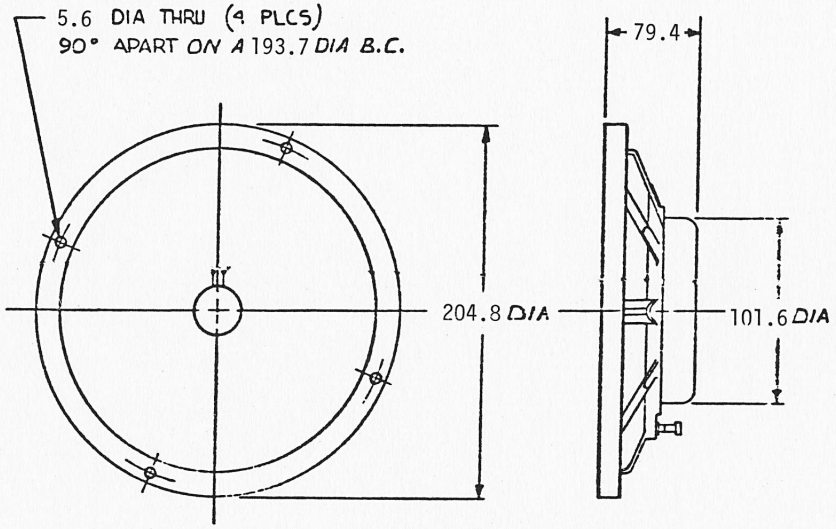

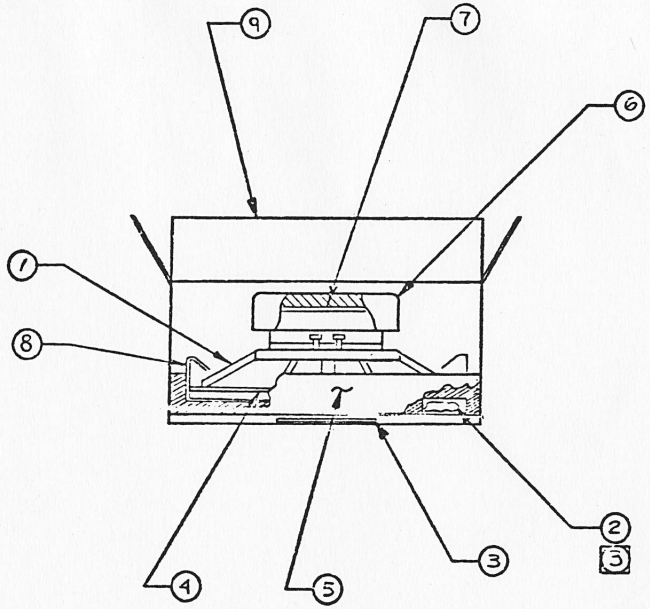

ITEM	PART NUMBER	DESCRIPTION	QTY	REMARKS
9	52349	CARTON	1	MRD 47303
8	33353	PACKAGING	1	
7	21805	PAD	1	
6	34823	PAD, EXPANDED POLYSTYRENE	1	
5	48569	PAD, EXPANDED POLYSTYRENE	1	
4	52671	GASKET, CHIPBOARD	1	
3	50766	WARRANTY STATEMENT	1	
2	57532	INSTALLATION KIT	1	MRD 55344
1	34990	MFD ITEM 2110	1	

BILL OF MATERIAL

[3] TAPE ITEM 2 TO INSIDE OF CAVITY OF ITEM 5 APPROX. AS SHOWN.

2. RUBBER STAMP MODEL NO. IN SPACE PROVIDED ON CARTON.

1. BAFFLE HOLE CUTOUT TO BE 179.4 DIA.

NOTES: (UNLESS OTHERWISE SPECIFIED)

REVISIONS

UNLESS OTHERWISE SPECIFIED DIMENSIONS ARE IN INCHES

DECIMALS ANGULAR FRACTIONS

TREATMENT

MACHINE FINISH

DO NOT SCALE DRAWING

DRAWN G. ZAMARRIPA 6-7-77

DESIGN

ENGR.

APPR.

SALES MODEL-2110


SIZE C

DRAWING NUMBER 34987

REV F

SCALE NONE WEIGHT SHEET 1 OF 1

THESE DRAWINGS AND SPECIFICATIONS ARE THE PROPERTY OF JAMES B. LANSING SOUND INC. AND ARE LOANED IN STRICT CONFIDENCE AND SHALL NOT BE REPRODUCED COPIED OR USED AS THE BASIS FOR MANUFACTURE OR SALE OF APPARATUS WITHOUT PERMISSION

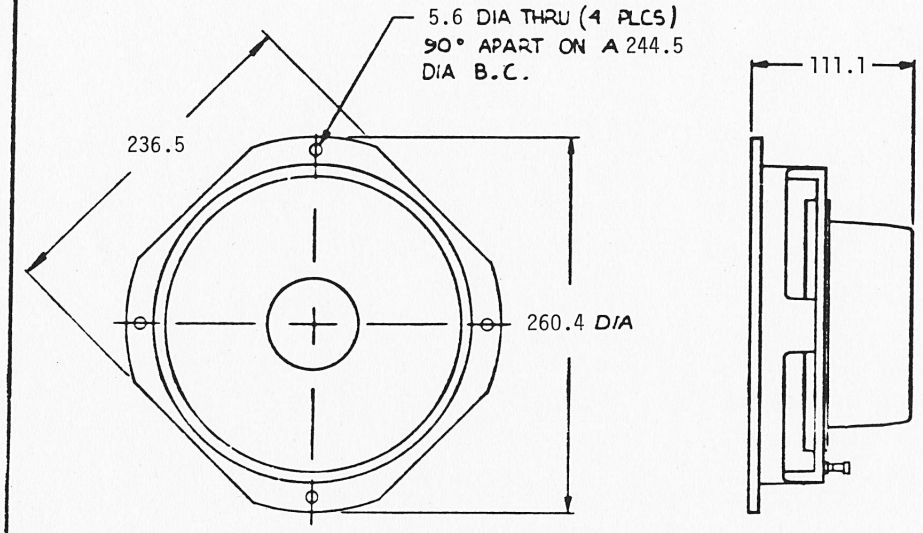

2. BAFFLE HOLE CUTOUT:
FRONT MOUNT 228.6 DIA.
REAR MOUNT - 222.3 DIA.

1. SEE DRAWING 57476 FOR PACKING INSTRUCTIONS.

NOTES: (UNLESS OTHERWISE SPECIFIED)

ITEM	PART NUMBER	DESCRIPTION	QTY	REMARKS
11	12867	CARTON, FILLER PAD	1	
10	34096	CARTON	1	47303
9	50776	PRODUCT BULLETIN	1	
8	35318	PAD, POLYSTYRENE 12"	1	
7	—			
6	—			
5	—			
4	50766	WARRANTY STATEMENT	1	
3	21770	GASKET, VINYL	1	
2	55342	INSTALLATION KIT	1	55344
1	35215	MFD ITEM	1	

BILL OF MATERIAL

REVISIONS

BCN	LET	CHANGE	DATE	BY
		REVISED & REDRAWN		

UNLESS OTHERWISE SPECIFIED DIMENSIONS ARE IN INCHES
DECIMALS XX ± .01 XXX ± .005 FRACTIONS ± 1/32 ANGULAR ±
TOLERANCES MATERIAL TREATMENT MACHINE FINISH
DO NOT SCALE DRAWING

DRAWN
CHECK
ENGR
APPR

SALES MODEL, 2120


SIZE C | DRAWING NUMBER 35216 | REV D

SCALE NONE WEIGHT | SHEET 1 OF 1

APPLICATION

BISHOP GRAPHICS (CC) XPRESS
REORDER NO 3343

THESE DRAWINGS AND SPECIFICATIONS ARE THE PROPERTY OF JAMES B LANSING SOUND INC. THEY ARE ISSUED IN STRICT CONFIDENCE AND SHALL NOT BE REPRODUCED, COPIED, OR USED AS THE BASIS FOR MANUFACTURE OR SALE OF APPARATUS WITHOUT PERMISSION.

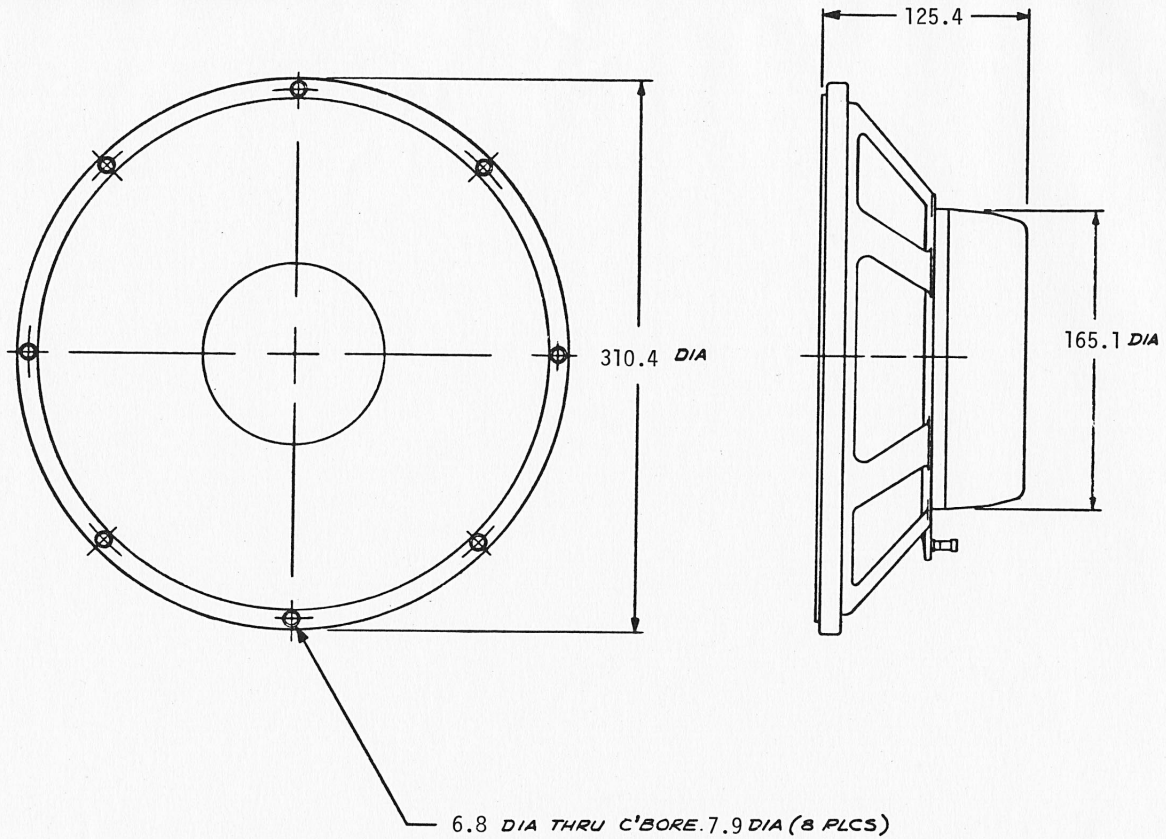

2. BAFFLE HOLE CUTOUT TO BE 281.0 DIA.

1. SEE DRAWING 57476 FOR PACKING INSTRUCTIONS.

NOTES: (UNLESS OTHERWISE SPECIFIED).

ITEM	PART NUMBER	DESCRIPTION	QTY	REMARKS
7	34096	CARTON	1	MRD 47303
6	21805	PAD	1	
5	35318	PAD, EXPANDED POLYSTYRENE	1	
4	50766	WARRANTY STATEMENT	1	
3	20253	GASKET, VINYL	1	
2	55341	INSTALLATION KIT	1	MRD 55344
1	47386	MFD ITEM	1	

BILL OF MATERIAL

REVISIONS	ECN	LET.	CHANGE	DATE	BY
	6018	C	REVISED & REDRAWN	2/6/77	

UNLESS OTHERWISE SPECIFIED DIMENSIONS ARE IN INCHES
~~BREAK SHARP EDGES .015~~
DECIMALS XX=±.01 XXX=±.005 FRACTIONS X/X=±1/32 ANGULAR ±
TIR
MATERIAL:
TREATMENT:
MACHINE FINISH: V
DO NOT SCALE DRAWING

QTY | MODEL | NEXT DWG
APPLICATION

DRAWN N.P. Sapienza 3-11-77
CHECK T. Bagan 5-2-77
~~DESIGN~~
~~ENGR~~
APPR: 5-2-77 K.R. Williams

JBL JAMES B. LANSING SOUND INC.


TITLE: SALES MODEL, 2130

SIZE C | DRAWING NUMBER 47387 | REV C

SCALE: NONE | WEIGHT: | SHEET 1 OF 1

BISHOP GRAPHICS/ACCUPRESS REORDER NO. 3342

THESE DRAWINGS AND SPECIFICATIONS ARE THE PROPERTY OF JAMES B. LANSING SOUND INC. THEY ARE ISSUED IN STRICT CONFIDENCE AND SHALL NOT BE REPRODUCED, COPIED, OR USED AS THE BASIS FOR MANUFACTURE OR SALE OF APPARATUS WITHOUT PERMISSION.

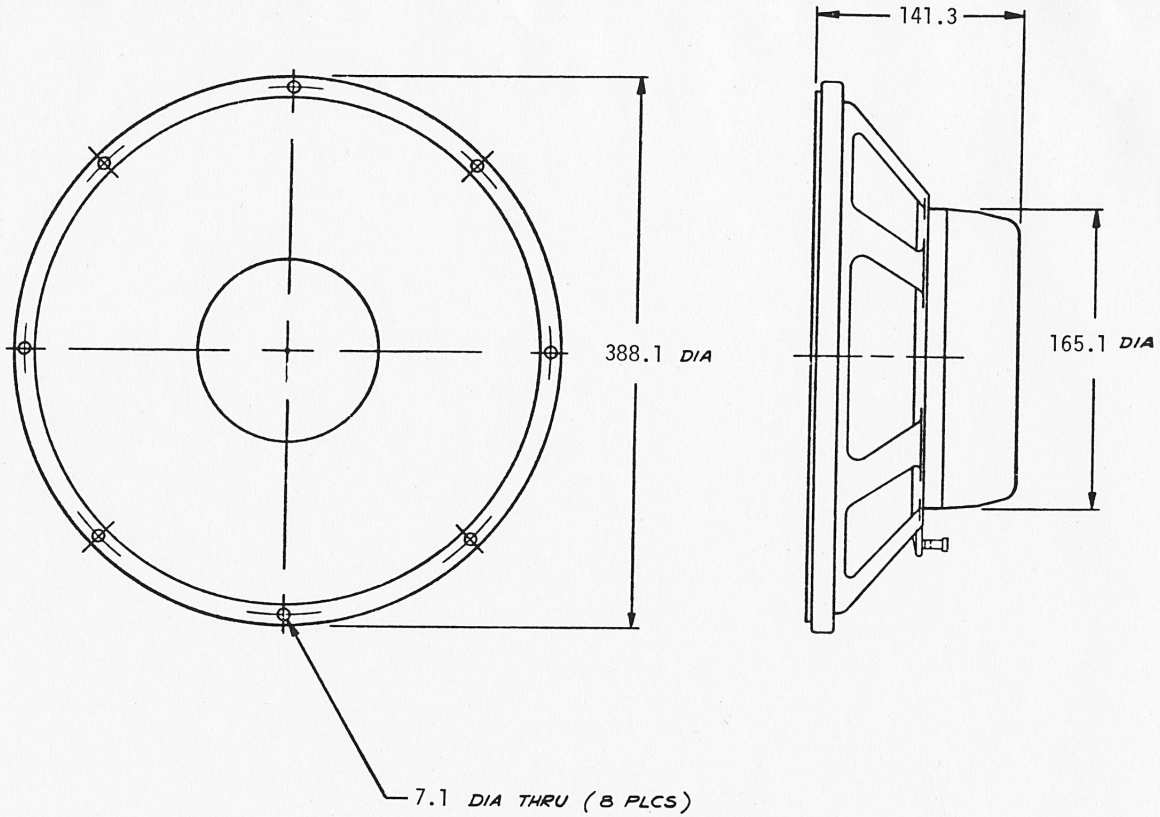

2. BAFFLE HOLE CUTOUT:

FRONT MOUNT — 354.8 DIA.

REAR MOUNT — 342.9 DIA.

1. SEE DRAWING 57476 FOR PACKING INSTRUCTIONS.

NOTES: (UNLESS OTHERWISE SPECIFIED).

ITEM	PART NO.	DESCRIPTION	QTY	REMARKS
7	35452	CARTON	1	MRD 47303
6	21805	PAD	1	
5	34940	PAD, EXPANDED POLYSTYRENE	1	
4	50766	WARRANTY STATEMENT	1	
3	34499	GASKET, VINYL	1	
2	55340	INSTALLATION KIT	1	MRD 55344
1	35164	MFD ITEM	1	

BILL OF MATERIAL

REVISIONS ECN	LET.	CHANGE	DATE	BY
59823	F	REVISED & REDRAWN	4-27-77	

QTY | MODEL | NEXT DWG
APPLICATION


UNLESS OTHERWISE SPECIFIED DIMENSIONS ARE IN INCHES.
BREAK SHARP EDGES .015
DECIMALS XX±.01 XXX±.005 FRACTIONS X/Y±1/32 ANGULAR ±
TIR
MATERIAL:
TREATMENT:
MACHINE FINISH: V
DO NOT SCALE DRAWING

DRAWN 3-31-77
CHECK 4-27-77
DESIGN.
ENGR:
APPR 5-2-77

TITLE SALES MODEL, 2135
SIZE C
DRAWING NUMBER 35165
REV F
SCALE: NONE
WEIGHT:
SHEET 1 OF 1

BISHOP GRAPHICS/ACCUPRESS REORDER NO. 3342

THESE DRAWINGS AND SPECIFICATIONS ARE THE PROPERTY OF JAMES B. LANSING SOUND INC. THEY ARE ISSUED IN STRICT CONFIDENCE AND SHALL NOT BE REPRODUCED, COPIED, OR USED AS THE BASIS FOR MANUFACTURE OR SALE OF APPARATUS WITHOUT PERMISSION.

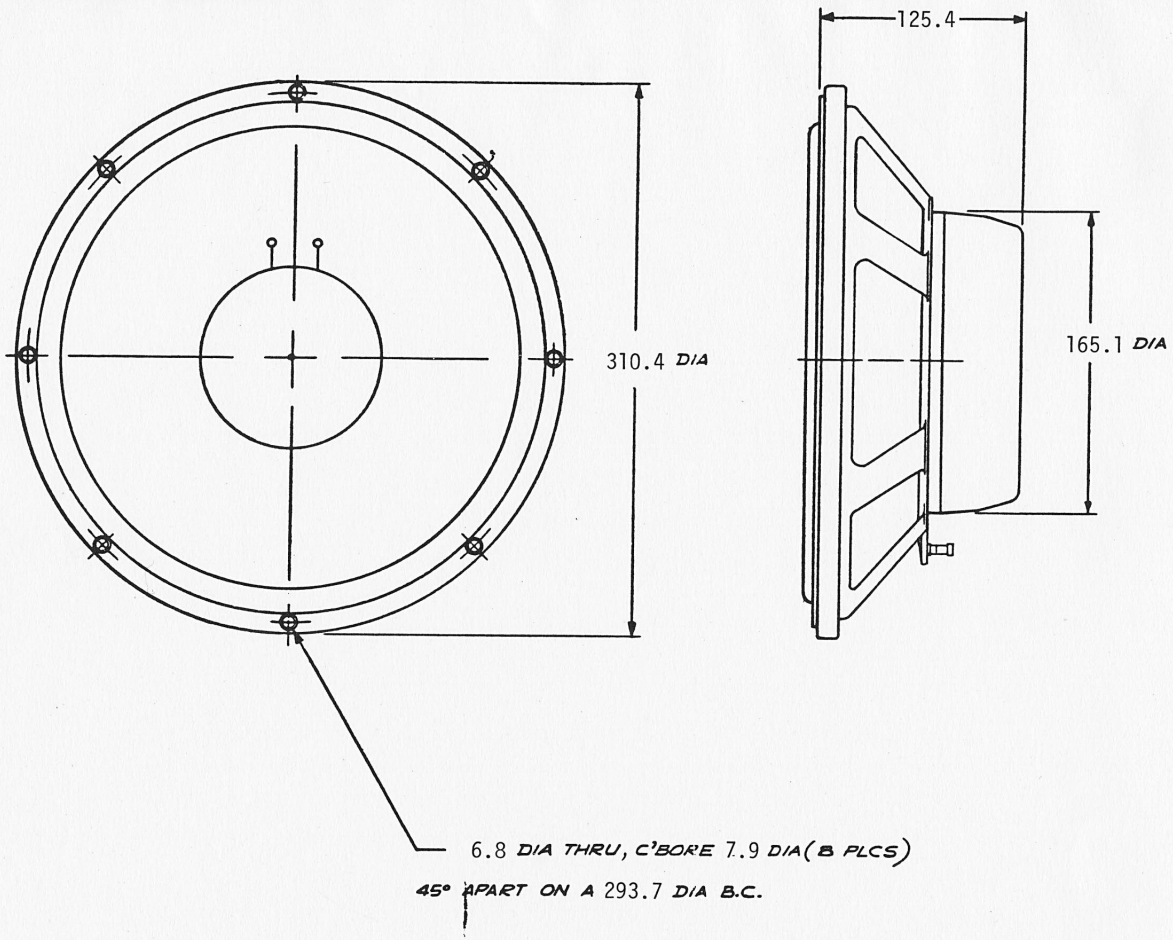

ITEM	PART NUMBER	DESCRIPTION	QTY	REMARKS
7	34096	CARTON	1	MRD 47303
6	21805	PAD	1	
5	35318	PAD, EXPANDED POLYSTYRENE	1	
4	50766	WARRANTY STATEMENT	1	
3	20253	GASKET, VINYL	1	
2	55341	INSTALLATION KIT	1	MRD 55344
1	53360	MFD ITEM	1	

BILL OF MATERIAL

2. BAFFLE HOLE CUTOUT TO BE 281.0 DIA.

1. SEE DRAWING 57476 FOR PACKING INSTRUCTIONS.

NOTES: (UNLESS OTHERWISE SPECIFIED).

REVISIONS	ECN	LET.	CHANGE	DATE	BY
	6018	B	REVISED & REDRAWN	3/3/77	

QTY | MODEL | NEXT DWG
APPLICATION

UNLESS OTHERWISE SPECIFIED DIMENSIONS ARE IN INCHES.
~~BREAK SHARP EDGES .015~~
DECIMALS ××=±.01 ×××=±.005 FRACTIONS ×/×=±1/32 ANGULAR ±
TIR
MATERIAL:
TREATMENT:
MACHINE FINISH: V
DO NOT SCALE DRAWING

DRAWN 3-3-77
CHECK 3-3-77
DESIGN.
ENGR.
APPR. 3-3-77
SCALE NONE WEIGHT:

JBL JAMES B. LANSING SOUND
Los Angeles, California 90039

TITLE: SALES MODEL, 2203A


SIZE C | DRAWING NUMBER 53361 | REV B

SHEET 1 OF 1

BISHOP GRAPHICS/ACCUPRESS REORDER NO. 3342

11

THESE DRAWINGS AND SPECIFICATIONS ARE THE PROPERTY OF JAMES B. LANSING SOUND INC. THEY ARE ISSUED IN STRICT CONFIDENCE AND SHALL NOT BE REPRODUCED, COPIED, OR USED AS THE BASIS FOR MANUFACTURE OR SALE OF APPARATUS WITHOUT PERMISSION.

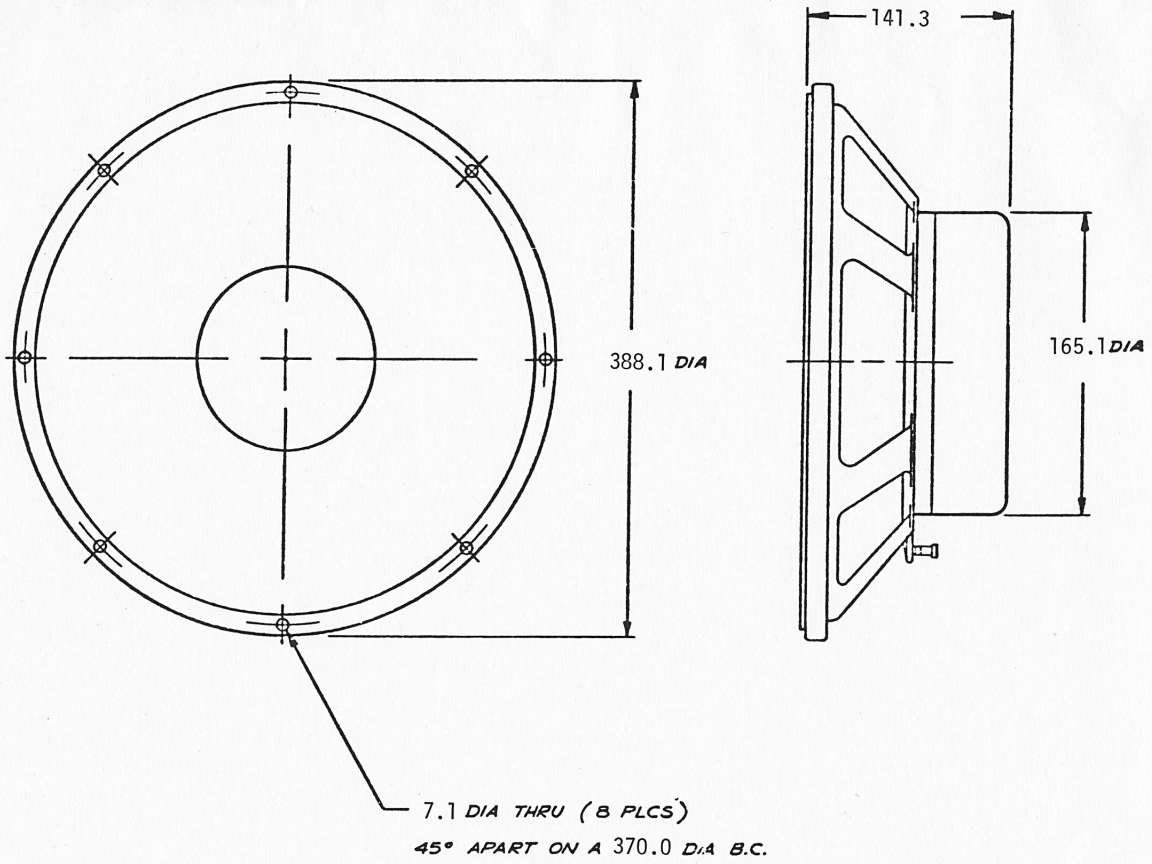

2. BAFFLE HOLE CUTOUT:

FRONT MOUNT — 354.8 DIA.

REAR MOUNT — 342.9 DIA.

1. SEE DRAWING 57476 FOR PACKING INSTRUCTIONS.

NOTES: (UNLESS OTHERWISE SPECIFIED).

ITEM	PART NO.	DESCRIPTION	QTY	REMARKS
7	35452	CARTON	1	MRD 47303
6	21805	PAD	1	
5	34940	PAD, EXPANDED POLYSTYRENE	1	
4	50766	WARRANTY STATEMENT	1	
3	34499	GASKET, VINYL	1	
2	55340	INSTALLATION KIT	1	MRD 55344
1	35166	MFD ITEM	1	

BILL OF MATERIAL

REVISIONS	ECN	LET.	CHANGE	DATE	BY
		E	REVISED & REDRAWN		

UNLESS OTHERWISE SPECIFIED DIMENSIONS ARE IN INCHES.
DECIMALS XX ± .01 XXX ± .005 FRACTIONS ± 1/32 ANGULAR ±
TOLERANCE
MATERIAL
TREATMENT
MACHINE FINISH
DO NOT SCALE DRAWING

DRAWN 2-21-77
CHECK 2-24-77
DESIGN
ENGR.
APPR. 2-24-77


TITLE: SALES MODEL, 2205A
SIZE C
DRAWING NUMBER 35167
REV E
SCALE NONE
WEIGHT
SHEET 1 OF 1

NEXT ASSY. USED ON
APPLICATION

SENOR GRAPHICS/ACCUPRESS
REORDER NO. J342

12

THESE DRAWINGS AND SPECIFICATIONS, ARE THE PROPERTY OF JAMES B. LANSING SOUND INC. THEY ARE ISSUED IN STRICT CONFIDENCE AND SHALL NOT BE REPRODU..., COPIED, OR USED AS THE BASIS FOR MANUFACTURE OR SALE OF APPARATUS WITHOUT PERMISSION.

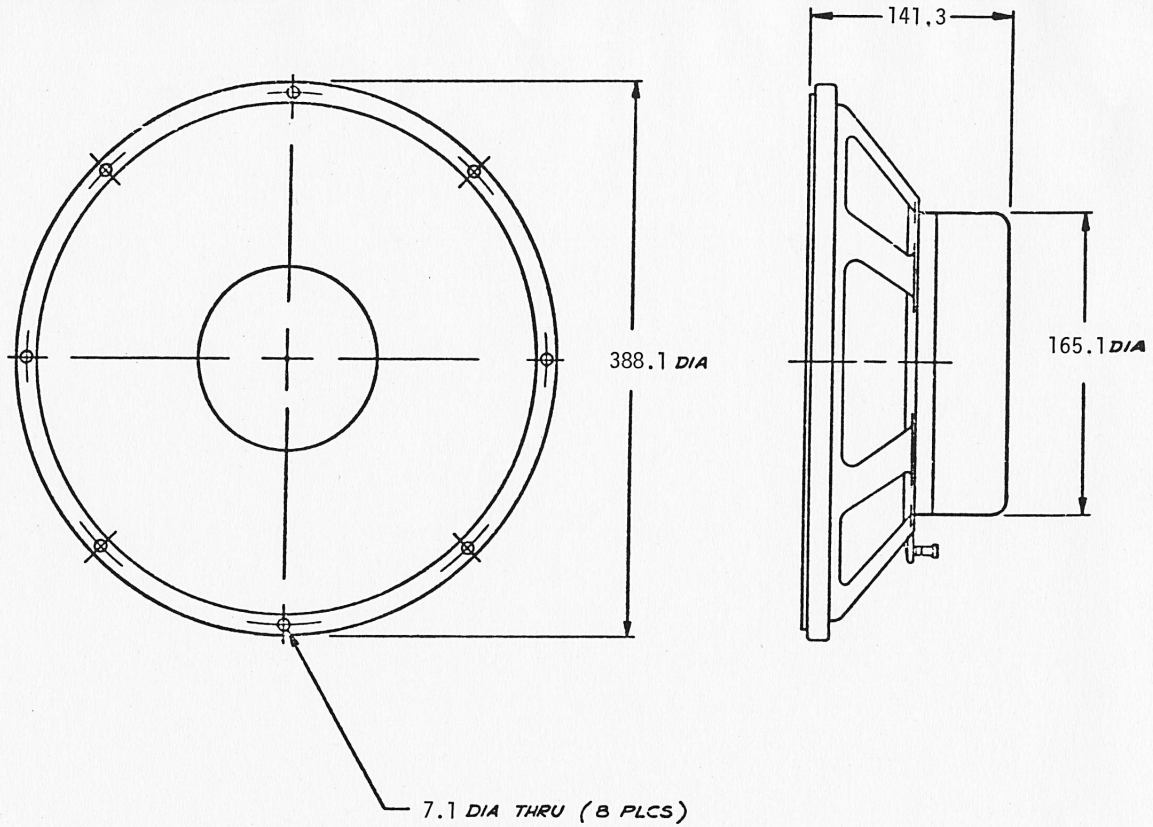

2. BAFFLE HOLE CUTOUT:

FRONT MOUNT — 354.8 DIA.

REAR MOUNT — 342.9 DIA.

1. SEE DRAWING 57476 FOR PACKING INSTRUCTIONS.

NOTES: (UNLESS OTHERWISE EFECIFIED).

ITEM	PART NO.	DESCRIPTION	QTY	REMARKS
7	35452	CARTON	1	MRD 47303
6	21805	PAD	1	
5	34940	PAD, EXPANDED POLYSTYRENE	1	
4	50766	WARRANTY STATEMENT	1	
3	34499	GASKET, VINYL	1	
2	55340	INSTALLATION KIT	1	MRD 55344
1	35168	MFD ITEM	1	

BILL OF MATERIAL

REVISIONS	ECN	LET.	CHANGE	DATE	BY
	50849	E	REVISED & REDRAWN		

UNLESS OTHERWISE SPECIFIED DIMENSIONS ARE IN INCHES.
DECIMALS ANGULAR
DO NOT SCALE DRAWING

DRAWN:
CHECK:
DESIGN:
ENGR:
APPR:

TITLE: SALES MODEL, 2205B
SIZE: C
DRAWING NUMBER: 35169
REV: E
SCALE: NONE
WEIGHT:
SHEET 1 OF 1


BISHOP GRAPHICS, ACCUPRESS REORDER NO. 3342

13

THESE DRAWINGS AND SPECIFICATIONS ARE THE PROPERTY OF JAMES B. LANSING SOUND INC. THEY ARE ISSUED IN STRICT CONFIDENCE AND SHALL NOT BE REPRODUCED, COPIED, OR USED AS THE BASIS FOR MANUFACTURE OR SALE OF APPARATUS WITHOUT PERMISSION.

NOTICE

THE FOLLOWING DCR'S ARE OUTSTANDING AGAINST THIS DRAWING.

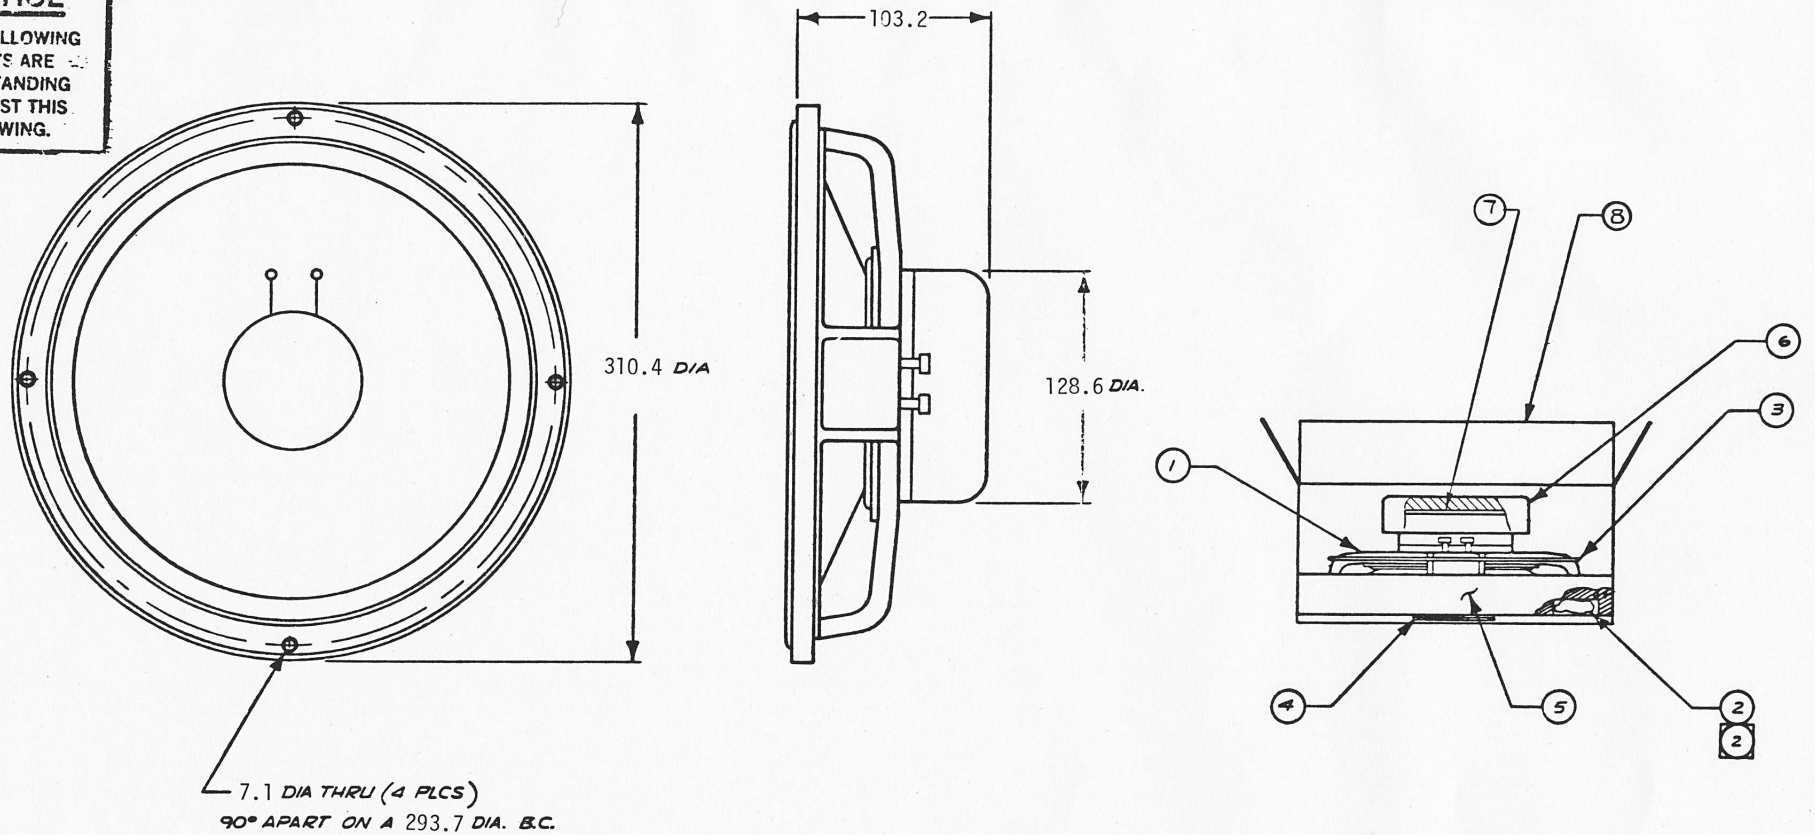

NOTES: (UNLESS OTHERWISE SPECIFIED)

1. BAFFLE HOLE CUTOUT TO BE 281.0 DIA.
2. TAPE ITEM 2 TO INSIDE OF CAVITY OF ITEM 5 APPROX. AS SHOWN.
3. RUBBER STAMP MODEL NO. IN SPACE PROVIDED ON CARTON.

BILL OF MATERIAL

ITEM	PART NO.	DESCRIPTION	QTY	REMARKS
8	34096	CARTON	1	MRD 47303
7	21605	PAD	1	
6	34822	PAD, EXPANDED POLYSTYRENE	1	
5	35318	PAD, EXPANDED POLYSTYRENE	1	
4	50766	WARRANTY STATEMENT	1	
3	20253	GASKET, VINYL	1	
2	57511	INSTALLATION KIT	1	MRD 55344
1	56261	MFD ITEM 2213	1	

REVISIONS				
ECN	LET.	CHANGE	DATE	BY
5772	D	57511 WAS 55546		
5428	C	ADDED 21605		
0045	B	REVISED & REDRAWN		

QTY | MODEL | NEXT DWG | APPLICATION

UNLESS OTHERWISE SPECIFIED DIMENSIONS ARE IN INCHES. BREAK SHARP EDGES .015
DECIMALS XX=±.01 XXX=±.005 FRACTIONS X/X=±1/32 ANGULAR ±
TIR | MATERIAL | TREATMENT: | MACHINE FINISH: V
DO NOT SCALE DRAWING

DRAWN 4-9-77 M.R.T.
CHECK 8-2-77
DESIGN:
ENGR. 8-2-77
APPR. 8-3-77

JBL JAMES B. LANSING SOUND INC.

TITLE: SALES MODEL, 2213

SIZE C | DRAWING NUMBER 56262 | REV D


SCALE: NONE | WEIGHT: — | SHEET 1 OF 1

BISHOP GRAPHICS/ACCUPRESS REORDER NO. 2242

15

THESE DRAWINGS AND SPECIFICATIONS ARE THE PROPERTY OF JAMES B. LANSING SOUND INC. THEY ARE ISSUED IN STRICT CONFIDENCE AND SHALL NOT BE REPRODUCED, COPIED, OR USED AS THE BASIS FOR MANUFACTURE OR SALE OF APPARATUS WITHOUT PERMISSION.

REVISIONS				
ECN	LET.	CHANGE	DATE	BY
8285	A	REL. TO PROD.	2-72	[illegible]
8484	B	PER ECN	8/[illegible]2	[illegible]
3718	C	DELETE P/N 352538	7/26	[illegible]

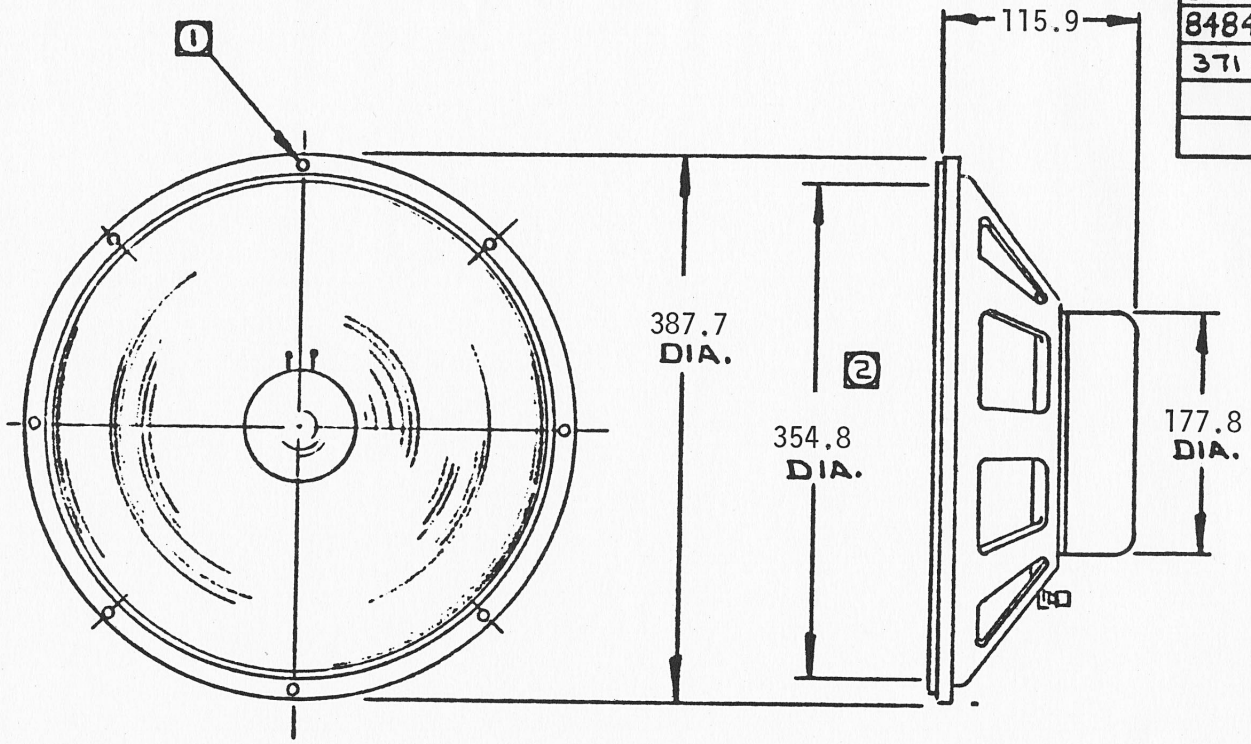

PART NO.	QTY.	DESCRIPTION
48896	1	MFD. ITEM
34940	1	POLYSTYRENE 15" PAD
35452	1	CARTON MRD 47303
21754	8	#10-32 X 1" SCREW, FIL. HD. PH.
21955	8	T-NUT, 10-32 X 33/64" STEEL, BLK. OXIDE

V.C. DC RESISTANCE: 5.70 OHMS NOM. ±.50Ω
LABELLED IMPEDANCE: 8 OHMS
COLOR: PROFESSIONAL GRAY
LOW-FREQ. SPEAKER

NOTE:
[1] 7.1 DIA.--8 HOLES ON 369.9 B.C. @ 45° APART.
[2] 354.8 DIA. BAFFLE HOLE CUTOUT FRONT OR REAR MOUNTING.
[3] LITERATURE IN CARTON TO INCLUDE 50601 WARRANTY CARD

QTY	MODEL	NEXT DWG
—	—	—

APPLICATION

UNLESS OTHERWISE SPECIFIED DIMENSIONS ARE IN INCHES.
DECIMALS .XX=±.01 .XXX=±.005 FRACTIONS X/X=±1/32 ANGULAR ±
TIR
MATERIAL:
TREATMENT:
MACHINE FINISH: √
DO NOT SCALE DRAWING

DRAWN: MTZ 2-1-72
CHECK: 2/21/72 JB.
DESIGN:
ENGR:
APPR: 3-21-72 CB


JBL JAMES B. LANSING SOUND INC.
TITLE: SALES MODEL--2215A

SIZE		DRAWING NUMBER	REV
A	SALES MODEL DWG.	48897	C

SCALE: — WEIGHT: — SHEET 1 OF 1

371B	E	DELETE P/N 352538	7/76	KH
377B	F	REV. PER D.C.N.	8/5/76	KH

REVISIONS				
ZONE	LET.	CHANGE	DATE	BY
ECN 7590	A	REL: FOR PROD.	1-21-72	[illegible]
7787	B	FRONT MTG. HOLE CUTOUT 13 31/32 (WAS) 14 1/4".	3/72	[illegible]
8285	C	PER ECN	5/72	[illegible]
8484	D	PER ECN	11/72	[illegible]

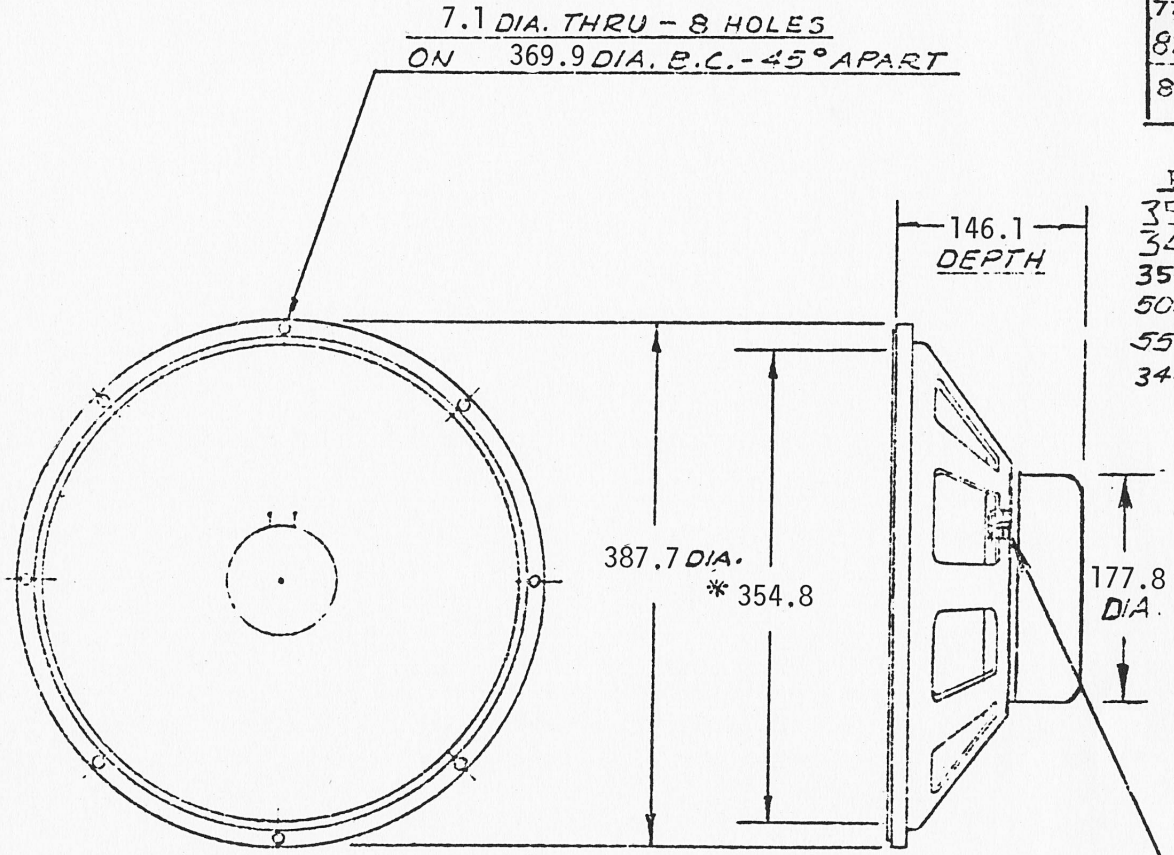

PART NO.	QTY.	DESCRIPTION
35171	1	MFG. ITEM
34940	1	POLYSTYRENE PAD
35452	1	Carton (NRD 47505) /1
50601	1	WARRANTY CARD /1
55340	1	INSTALATION KIT *
34499	1	GASKET VINYL 15"

Primary Use: Low Frequency Loudspeaker

V.C. DC resistance: 8.80 OHMS Nom. ± .50 OHM
Labeled impedance: 16 OHMS
Color: Professional Gray

/1 LITERATURE INCLUDED IN CARTON.

SALES MODEL DYKE

JAMES B. LANSING SOUND, INC.
3249 CASITAS AVE.
LOS ANGELES 39, CALIFORNIA

TOLERANCES UNLESS NOTED	
.000	± .010
.00	± .030
FRACT.	± 1/32
ANGULAR	——
DIMENSIONS IN INCHES	
SCALE	——
WEIGHT	——

MATERIAL
TREATMENT
FINISH


G. TULLY	R T J		
10-10-69	1-28-70		1-29-72
DRAFTSMAN	CHECKER	ENGINEER	APPROVED

NO. REQ	MODEL	PART NO.
—	—	—

SALES MODEL 2215B
NAME

35172 F
DRAWING NUMBER

THESE DRAWINGS AND SPECIFICATIONS ARE THE PROPERTY OF JAMES B. LANSING SOUND INC. THEY ARE ISSUED IN STRICT CONFIDENCE AND SHALL NOT BE REPRODUCED, COPIED, OR USED AS THE BASIS FOR MANUFACTURE OR SALE OF APPARATUS WITHOUT PERMISSION.

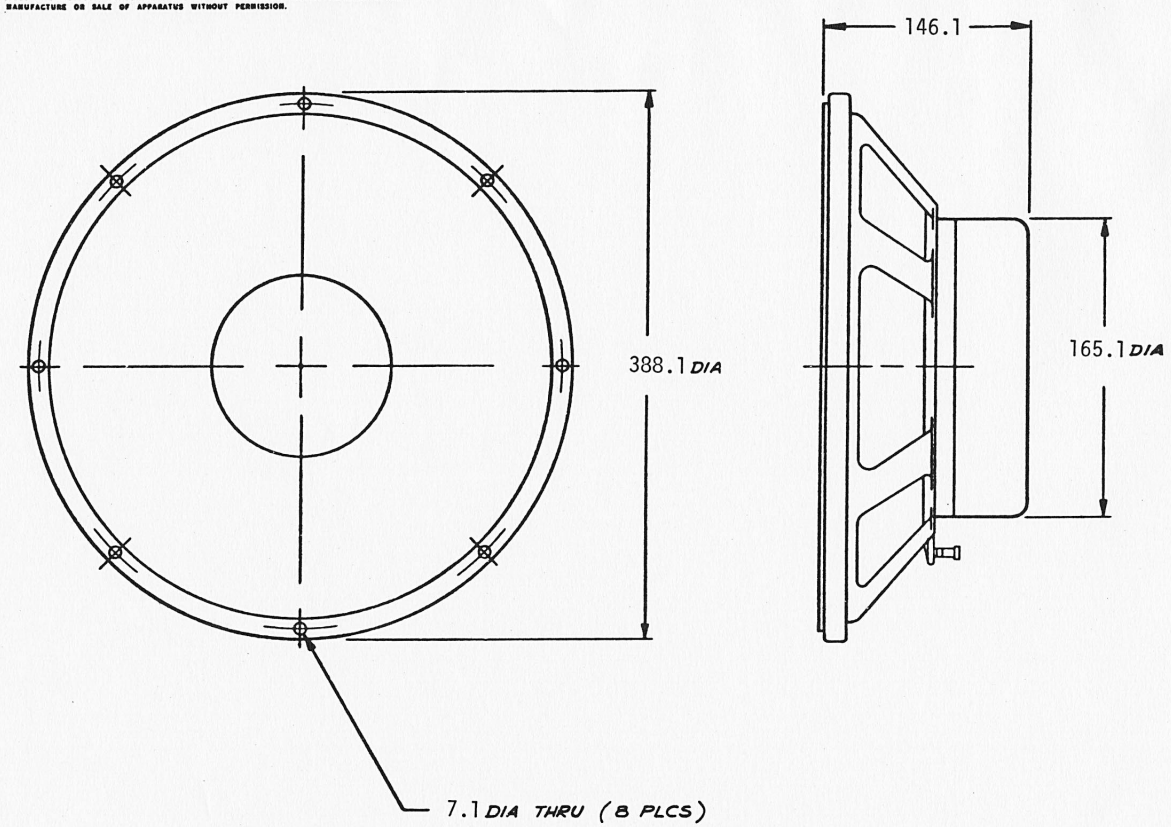

2. BAFFLE HOLE CUTOUT:

FRONT MOUNT — 354.8 DIA.

REAR MOUNT — 342.9 DIA.

1. SEE DRAWING 57476 FOR PACKING INSTRUCTIONS.

NOTES: (UNLESS OTHERWISE SPECIFIED)

ITEM	PART NO.	DESCRIPTION	QTY	REMARKS
6	35452	CARTON	1	MRD 47303
5	21805	PAD	1	
4	34940	PAD, EXPANDED POLYSTYRENE	1	
3	50766	WARRANTY STATEMENT	1	
2	55340	INSTALLATION KIT	1	MRD 55344
1	38597	MFD ITEM	1	

BILL OF MATERIAL

REVISIONS				
ECN	LET.	CHANGE	DATE	BY
9e8	D	REVISED & REDRAWN	5/1/77	

UNLESS OTHERWISE SPECIFIED DIMENSIONS ARE IN INCHES. BREAK SHARP EDGES .015

DECIMALS XX=±.01 XXX=±.005 FRACTIONS X/X=±1/32 ANGULAR ±

TIR

MATERIAL:

TREATMENT:

MACHINE FINISH: √

DO NOT SCALE DRAWING

QTY. MODEL NEXT DWG

APPLICATION

DRAWN 3-31-77

CHECK: 4-27-77

DESIGN:

ENGR:

APPR: 5-2-77

JAMES B. LANSING SOUND, INC.


TITLE: SALES MODEL, 2220A

SIZE C | DRAWING NUMBER 38605 | REV D

SCALE: NONE | WEIGHT: | SHEET 1 OF 1

BISHOP GRAPHICS/ACCUPRESS REORDER NO. 3342

THESE DRAWINGS AND SPECIFICATIONS ARE THE PROPERTY OF JAMES B. LANSING SOUND INC. THEY ARE ISSUED IN STRICT CONFIDENCE AND SHALL NOT BE REPRODUCED, COPIED, OR USED AS THE BASIS FOR MANUFACTURE OR SALE OF APPARATUS WITHOUT PERMISSION.

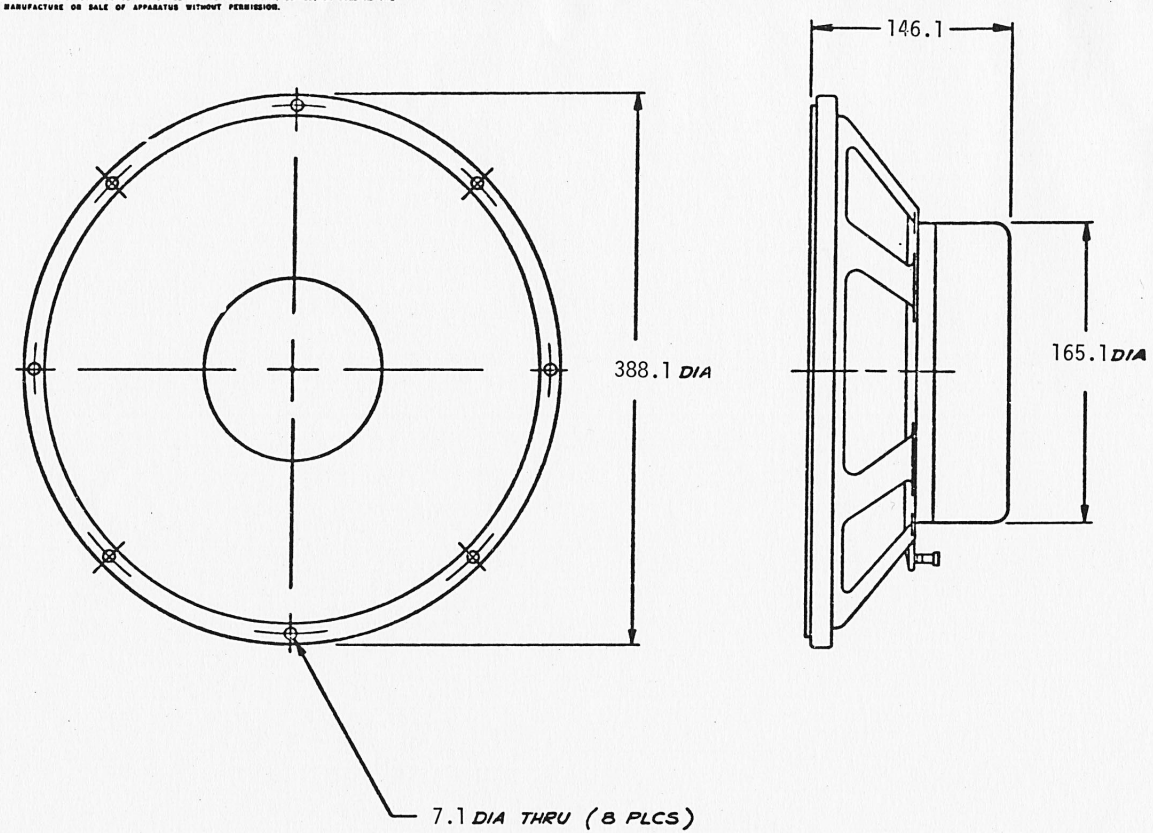

2. BAFFLE HOLE CUTOUT:

FRONT MOUNT — 354.8 DIA.

REAR MOUNT — 342.9 DIA.

1. SEE DRAWING 57476 FOR PACKING INSTRUCTIONS.

NOTES: (UNLESS OTHERWISE SPECIFIED).

ITEM	PART NO.	DESCRIPTION	QTY	REMARKS
6	35452	CARTON	1	MRD 47303
5	21805	PAD	1	
4	34940	PAD, EXPANDED POLYSTYRENE	1	
3	50766	WARRANTY STATEMENT	1	
2	55340	INSTALLATION KIT	1	MRD 55344
1	38607	MFD ITEM	1	

BILL OF MATERIAL

REVISIONS					
5288	D	REVISED & RECRAWN	12-21-77		
ECN	LET.	CHANGE	DATE	BY	

STYLE MODEL NEXT DWG
APPLICATION

UNLESS OTHERWISE SPECIFIED DIMENSIONS ARE IN INCHES.
DECIMALS XX=±.01 XXX=±.005 FRACTIONS X/X=±1/32 ANGULAR =
TIR
MATERIAL:
TREATMENT:
MACHINE FINISH:
DO NOT SCALE DRAWING


DRAWN 12-21-77
CHECK 12-21-77
DESIGN
ENGR:
APPR 12-21-77

TITLE SALES MODEL, 2220B
SIZE C
DRAWING NUMBER 38606
REV D
SCALE: NONE WEIGHT
SHEET 1 OF 1

BISHOP GRAPHICS/ACCU-PRE REORDER NO. 3342

19

THESE DRAWINGS AND SPECIFICATIONS ARE THE PROPERTY OF JAMES B. LANSING SOUND INC. THEY ARE ISSUED IN STRICT CONFIDENCE AND SHALL NOT BE REPRODUCED, COPIED, OR USED AS THE BASIS FOR MANUFACTURE OR SALE OF APPARATUS WITHOUT PERMISSION.

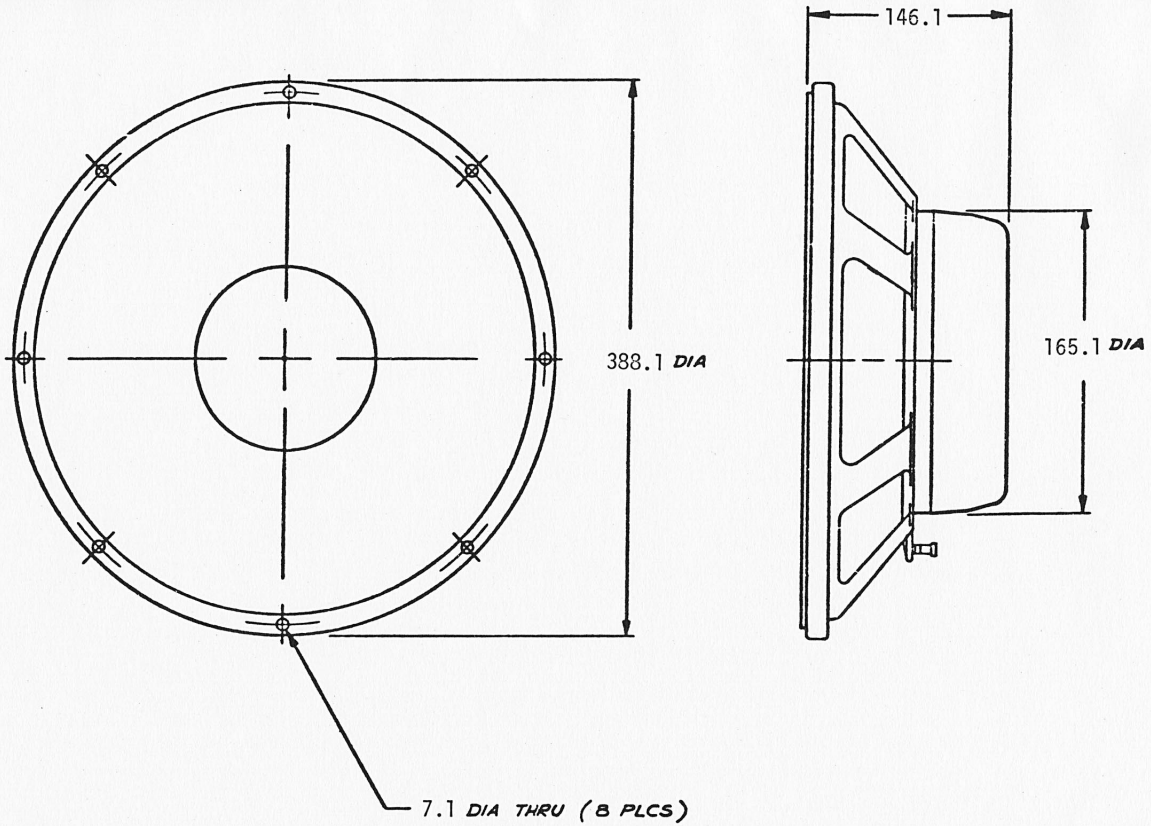

2. BAFFLE HOLE CUTOUT TO BE 354.8 DIA.

1. SEE DRAWING 57476 FOR PACKING INSTRUCTIONS.

NOTES: (UNLESS OTHERWISE SPECIFIED).

BILL OF MATERIAL

ITEM	PART NO.	DESCRIPTION	QTY	REMARKS
7	35452	CARTON	1	MRD 47303
6	21805	PAD	1	
5	34940	PAD, EXPANDED POLYSTYRENE	1	
4	50766	WARRANTY STATEMENT	1	
3	34499	GASKET, VINYL	1	
2	55340	INSTALLATION KIT	1	MRD 55344
1	52341	MFD ITEM	1	

REVISIONS

ECN	LET.	CHANGE	DATE	BY
72B	B	REVISED & REDRAWN		

UNLESS OTHERWISE SPECIFIED DIMENSIONS ARE IN INCHES
BREAK ALL SHARP EDGES .015
DECIMALS XXX ±.01 XXXX ±.005 FRACTIONS ±1/64 ANGULAR ±
TIR
MATERIAL:
TREATMENT:
MACHINE FINISH: V
DO NOT SCALE DRAWING

DRAWN 3-31-77
CHECK 4-7-77
DESIGN:
ENGR:
APPR. 5-2-77


TITLE: SALES MODEL, 2231A
SIZE C
DRAWING NUMBER 52342
REV B
SCALE: NONE WEIGHT:
SHEET 1 OF 1

CRT MODEL NEXT DWG
APPLICATION

BISHOP GRAPHICS/ACCUPRESS REORDER NO. 3342

20

THESE DRAWINGS AND SPECIFICATIONS ARE THE PROPERTY OF JAMES B LANSING SOUND INC. THEY ARE ISSUED IN STRICT CONFIDENCE AND SHALL NOT BE REPRODUCED, COPIED, OR USED AS THE BASIS FOR MANUFACTURE OR SALE OF APPARATUS WITHOUT PERMISSION.

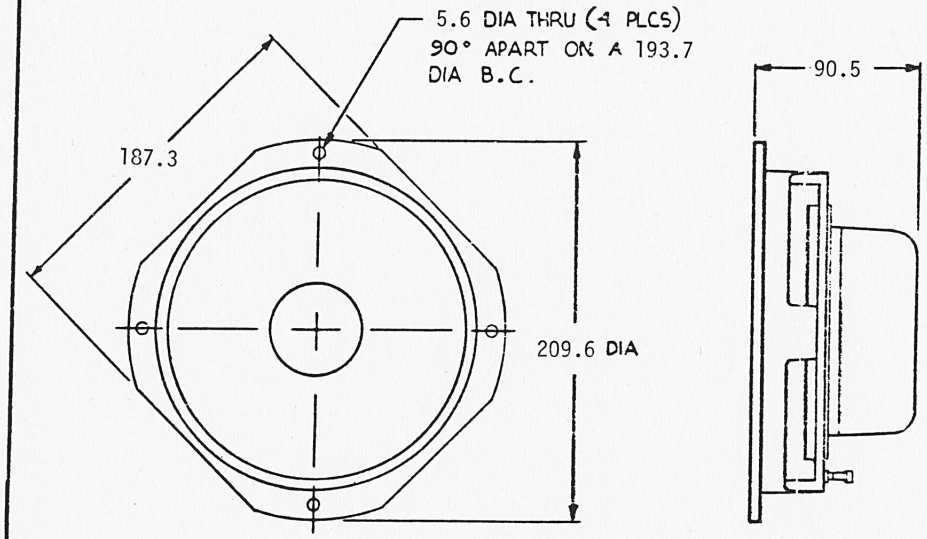

ITEM	PART NUMBER	DESCRIPTION	QTY	REMARKS
7	52349	CARTON	1	MRD 47303
6	48569	PAD. EXPANDED POLYSTYRENE	1	
5	21805	PAD, 6 × 6 MICROFOAM	1	
4	50766	WARRANTY STATEMENT	1	
3	21769	GASKET	1	
2	55342	INSTALLTION KIT	1	
1	53263	MFD ITEM	1	

BILL OF MATERIAL

2. BAFFLE HOLE CUTOUT :
   FRONT MOUNTING : 179.4 DIA
   REAR MOUNTING : 171.5 DIA
1. SEE DRAWING 57476 FOR PACKING INSTRUCTIONS.


NOTES : (UNLESS OTHERWISE SPECIFIED)

REVISIONS				
ECN	LET	CHANGE	DATE	BY
1035	C	REVISED & REDRAWN	10/7/75	

UNLESS OTHERWISE SPECIFIED DIMENSIONS ARE IN INCHES.
DECIMALS FRACTIONS ANGULAR
DRAWN
CHECK
DESIGN
ENGR
APPR
TITLE: SALES MODEL 2108
SIZE C | DRAWING NUMBER 53269 | REV C
SCALE NONE WEIGHT | SHEET 1 OF 1

23

THESE DRAWINGS ARE SPECIFICATIONS ARE THE PROPERTY OF JAMES B. LANSING SOUND INC. THEY ARE ISSUED IN STRICT CONFIDENCE AND SHALL NOT BE REPRODUCED, COPIED OR USED AS THE BASIS FOR MANUFACTURE OR SALE OF APPARATUS WITHOUT PERMISSION

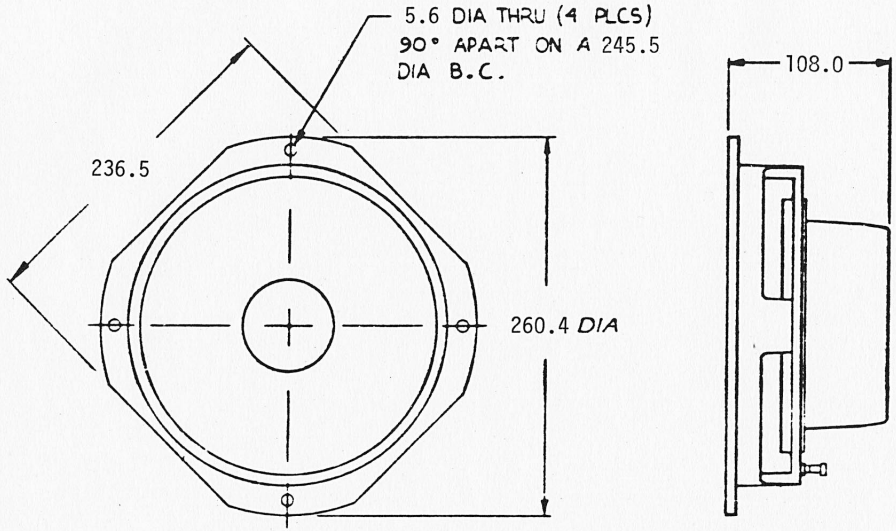

3. —

2. BAFFLE HOLE CUTOUT:
FRONT MOUNT 228.6 DIA.
REAR MOUNT — 222.3 DIA.

1. SEE DRAWING 57476 FOR PACKING INSTRUCTIONS

NOTES: (UNLESS OTHERWISE SPECIFIED)

ITEM	PART NUMBER	DESCRIPTION	QTY	REMARKS
10	12867	CARTON, FILLER PAD	1	
9	34096	CARTON	1	47303
8	35318	PAD. POLYSTYRENE 12"	1	
7	—			
6	—			
5	—			
4	50766	WARRANTY STATEMENT	1	
3	21770	GASKET, VINYL	1	
2	55342	INSTALLATION KIT	1	55344
1	52849	MFD ITEM	1	

BILL OF MATERIAL

REVISIONS

ECN	LTR	CHANGE	DATE	BY
		RELEASED & FED. AWN		

UNLESS OTHERWISE SPECIFIED DIMENSIONS ARE IN INCHES

DECIMALS FRACTIONS ANGULAR

TOLERANCES

MATERIAL

TREATMENT

MACHINE FINISH

DO NOT SCALE DRAWING

DRAWN

CHECKED

ENGR.

APPR.

SALES MODEL, 2121

SIZE C

DRAWING NUMBER 52550

REV C


SCALE NONE WEIGHT

SHEET 1 OF 1

BISHOP GRAPHICS ACCUPRESS REORDER NO. 3344

24

THESE DRAWINGS AND SPECIFICATIONS ARE THE PROPERTY OF JAMES B LANSING SOUND INC THEY ARE ISSUED IN STRICT CONFIDENCE AND SHALL NOT BE REPRODUCED, COPIED, OR USED AS THE BASIS FOR MANUFACTURE OR SALE OF APPARATUS WITHOUT PERMISSION.

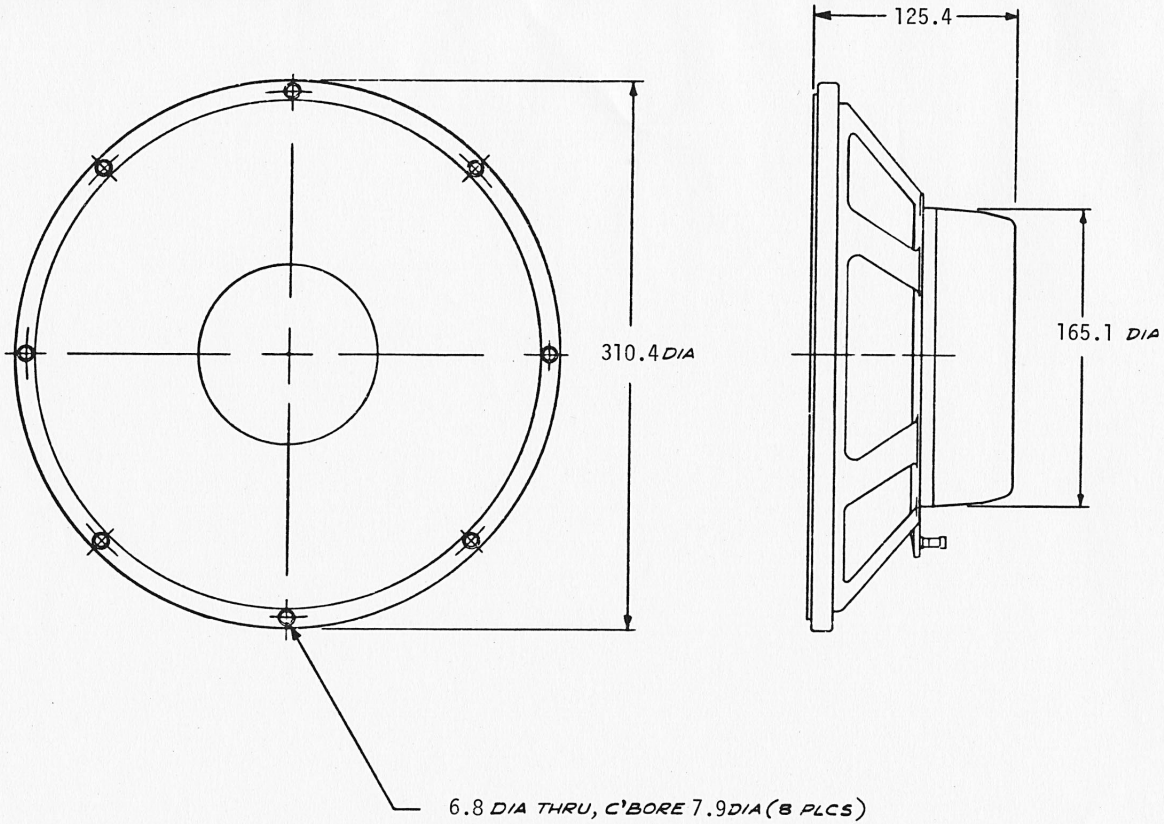

ITEM	PART NUMBER	DESCRIPTION	QTY	REMARKS
7	34096	CARTON	1	MRD 47303
6	21805	PAD	1	
5	35318	PAD EXPANDED POLYSTYRENE	1	
4	50766	WARRANTY STATEMENT	1	
3	20253	GASKET, VINYL	1	
2	55341	INSTALLATION KIT	1	MRD 55344
1	48265	MFD ITEM	1	

BILL OF MATERIAL

2. BAFFLE HOLE CUTOUT TO BE 281.0 DIA.

1. SEE DRAWING 57476 FOR PACKING INSTRUCTIONS.

NOTES: (UNLESS OTHERWISE SPECIFIED)

REVISIONS	FCN	LET.	CHANGE	DATE	BY
	6049	C	REVISED & REDRAWN	9/7/77	Jay

QTY | MODEL | NEXT DWG
APPLICATION

UNLESS OTHERWISE SPECIFIED DIMENSIONS ARE IN INCHES
DECIMALS | FRACTIONS | ANGULAR
TOLERANCES
MATERIAL
TREATMENT
MACHINE FINISH
DO NOT SCALE DRAWING

DRAWN 8-11-77
CHECKED
DESIGN
ENGR
APPR

TITLE: SALES MODEL, 2202A
SIZE C | DRAWING NUMBER 48266 | REV C
SCALE NONE | WEIGHT | SHEET 1 OF 1


BISHOP GRAPHICS ACCUPRESS
REORDER NO. 3342

25

THESE DRAWINGS AND SPECIFICATIONS ARE THE PROPERTY OF JAMES B. LANSING SOUND INC. THEY ARE ISSUED IN STRICT CONFIDENCE AND SHALL NOT BE REPRODUCED, COPIED, OR USED AS THE BASIS FOR MANUFACTURE OR SALE OF APPARATUS WITHOUT PERMISSION.

NOTICE

THE FOLLOWING DCN'S ARE OUTSTANDING AGAINST THIS DRAWING.

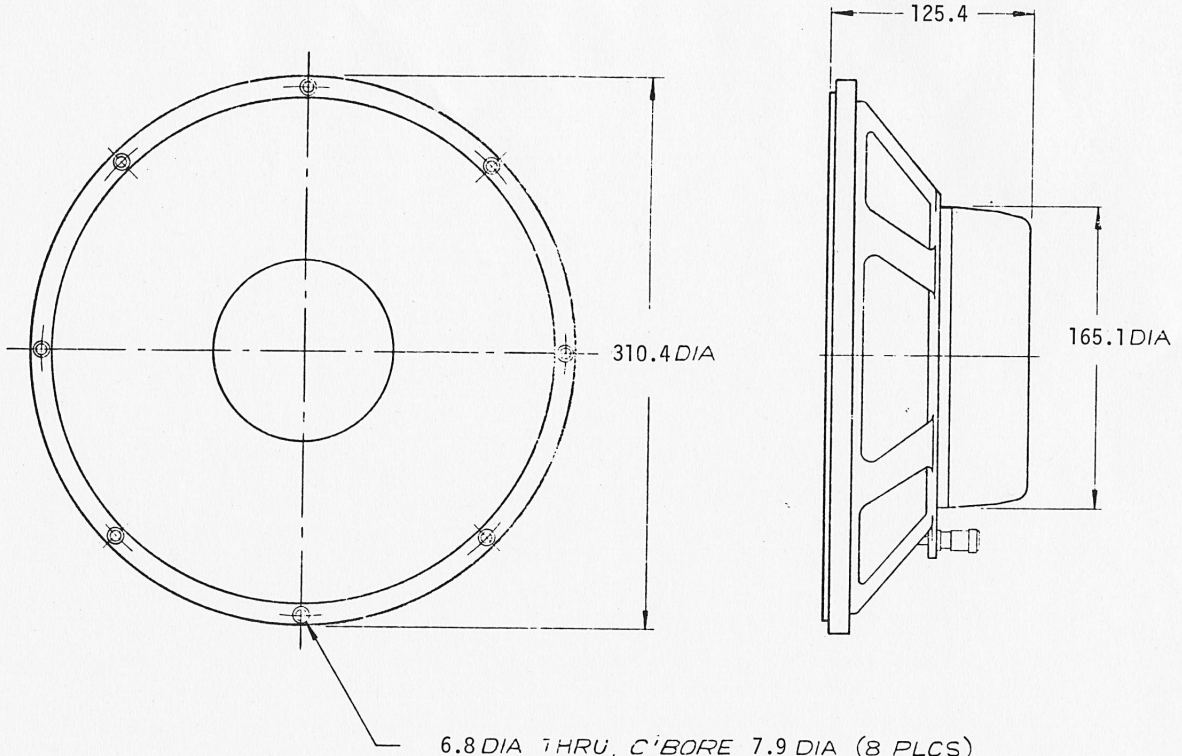

2. BAFFLE HOLE CUTOUT TO BE 281.0 DIA.

1. SEE DRAWING 57476 FOR PACKING INSTRUCTION.

NOTES: (UNLESS OTHERWISE SPECIFIED).

ITEM	PART No	DESCRIPTION	QTY	REMARKS
7	34096	CARTON	1	MRD 47303
6	21805	PAD	1	
5	35318	PAD, EXPANDED POLYSTYRENE	1	
4	50766	WARRANTY STATEMENT	1	
3	20253	GASKET, VINYL	1	
2	55341	INSTALLATION KIT	1	MRD 55344
1	57934	MFD ITEM	1	

BILL OF MATERIAL

REVISIONS

ECN	LE	CHANGE	DATE	BY
	A	RELEASED FOR PRODUCTION		

QTY | MODEL | NEXT DWG

APPLICATION

UNLESS OTHERWISE SPECIFIED DIMENSIONS ARE IN INCHES

DECIMALS FRACTIONS ANGULAR

TOL

MATERIAL

TREATMENT

FINISH

DO NOT SCALE DRAWING

DRAWN

CHECKED

ENGR

APPD

TITLE: SALES MODEL, 2202 B

SIZE: C | DRAWING NUMBER: 57934 | REV: A


SCALE | WEIGHT | SHEET | OF

BISHOP GRAPHICS, INC. CYPRESS
BORDER NO. 3342

THESE DRAWINGS AND SPECIFICATIONS ARE THE PROPERTY OF JAMES B. LANSING SOUND INC. THEY ARE ISSUED IN STRICT CONFIDENCE AND SHALL NOT BE REPRODUCED, COPIED, OR USED AS THE BASIS FOR MANUFACTURE OR SALE OF APPARATUS WITHOUT PERMISSION.

NOTICE

THE FOLLOWING DCR'S ARE OUTSTANDING AGAINST THIS DRAWING.

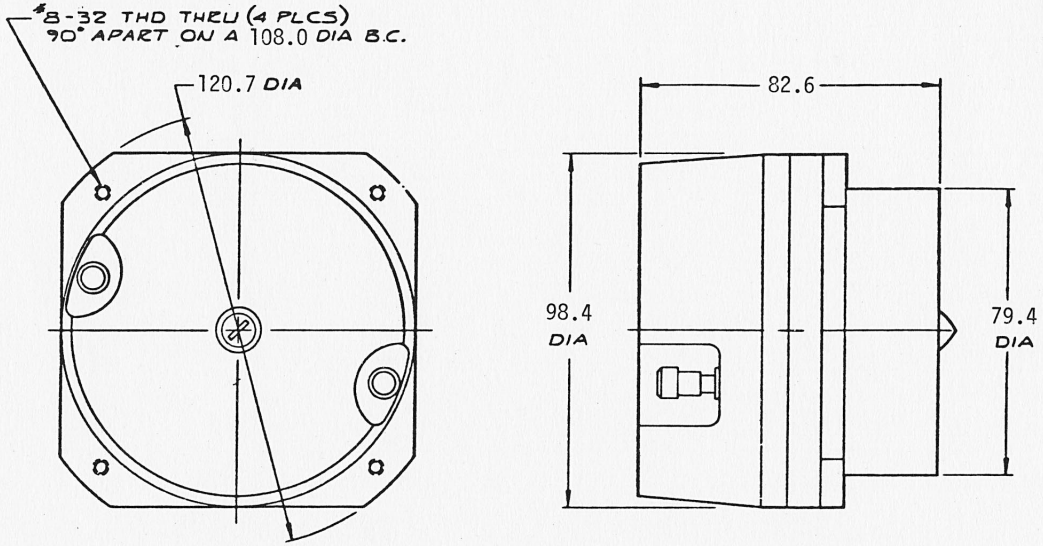

ITEM	PART NO.	DESCRIPTION	QTY	REMARKS
8	57072	CARTON	1	MRD 47303
7	47311-02	CONTAINER, BOTTOM	2	
6	21938	BAG, POLYETHYLENE	1	
5	50766	WARRANTY STATEMENT	1	
4	54826	GASKET, CORK	1	
3	51795	GASKET, VINYL	1	
2	57495	INSTALLATION KIT	1	MRD 55344
1	54816	MFD ITEM, 2402	1	

BILL OF MATERIAL

2. PLACE ITEM 1 INTO ITEM 6.

1. SEE DRAWING 57315 FOR PACKING INSTRUCTIONS.

NOTES: (UNLESS OTHERWISE SPECIFIED)

REVISIONS	ECN	LET	CHANGE	DATE	BY
	10-C	D	REV. ITEM 7 47311-02 WAS 47311		
	6676	C	ITEM 7, 47311 CONTAINER SET AS ONE UNIT PACKAGE.		
	6059	B	REVISED & REDRAWN		

2402 — QTY / MODEL / NEXT ASSY / APPLICATION

UNLESS OTHERWISE SPECIFIED DIMENSIONS ARE IN INCHES

DECIMALS XXX ±.01 XXXX ±.005 FRACTIONS ±1/32 ANGULAR ±

TIR — WATER — TREATMENT — MACHINE FINISH: √

DO NOT SCALE DRAWING

DRAWN 3-14-77 M.T. Jackson
CHECK 3-15-77 R. Cooper
DESIGN
ENGR
APPR

TITLE: SALES MODEL, 2402

SIZE C | DRAWING NUMBER 54817 | REV D

SCALE: — WEIGHT: — SHEET 1 OF 1

54817


BISHOP GRAPHICS/ACCUPRESS REORDER NO. 3342

29

THESE DRAWINGS AND SPECIFICATIONS ARE THE PROPERTY OF JAMES B. LANSING SOUND, INC. THEY ARE ISSUED IN STRICT CONFIDENCE AND SHALL NOT BE REPRODUCED, COPIED, OR USED AS THE BASIS FOR MANUFACTURE OR SALE OF APPARATUS WITHOUT PERMISSION.

NOTICE

THE FOLLOWING DCR'S ARE OUTSTANDING AGAINST THIS DRAWING.

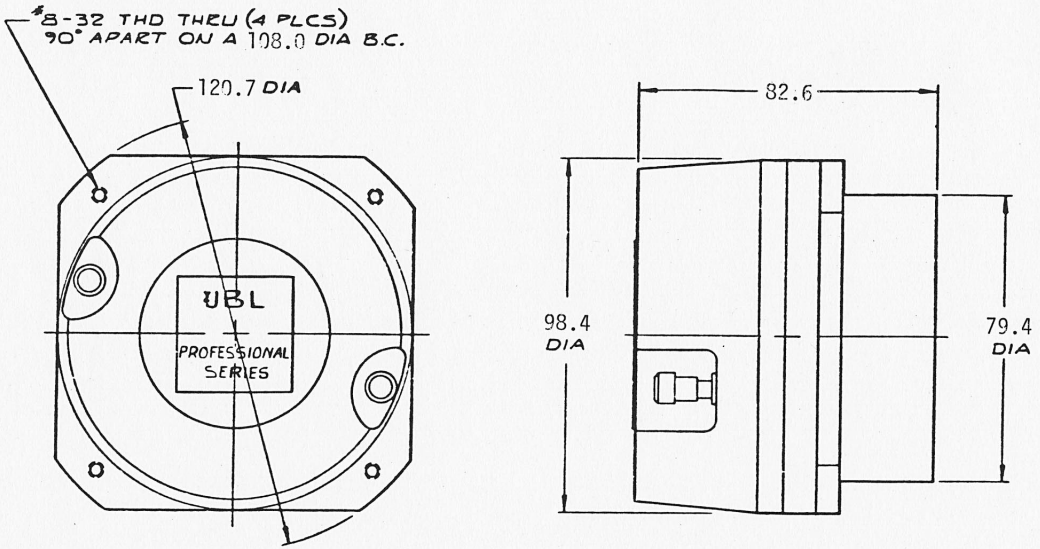

2. PLACE ITEM 1 INTO ITEM 6.

1. SEE DRAWING 57315 FOR PACKING INSTRUCTIONS.

NOTES: (UNLESS OTHERWISE SPECIFIED)

ITEM	PART NO.	DESCRIPTION	QTY	REMARKS
8	57072	CARTON	1	MRD 47303
7	47311-02	CONTAINER, BOTTOM	2	
6	21938	BAG, POLYETHYLENE	1	
5	50766	WARRANTY STATEMENT	1	
4	57581	PRODUCT BULLETIN	1	
3	51795	GASKET, VINYL	1	
2	57495	INSTALLATION KIT	1	MRD 55344
1	47399	MFD ITEM, 2405	1	

BILL OF MATERIAL

REVISIONS					
15SC	J	REVISED PER 7.47: -02 WAS 47311.			
13SC	H	P/N 47311-01 WAS SET WAS [illegible]			
2058	G	ADDED P/N 57581.			
2058	F	ITEM 6 [illegible] IT WAS SIDE BY SIDE.			
2058	E	REVISED & REDRAWN.			
ECN	LET.	CHANGE	DATE	BY	

QTY. MODEL NEXT ASS'Y
APPLICATION

UNLESS OTHERWISE SPECIFIED DIMENSIONS ARE IN INCHES
DECIMALS X.XX ±.01 X.XXX ±.005
FRACTIONS ANGULAR
MATERIAL
TREATMENT
MACHINE FINISH
DO NOT SCALE DRAWING

DRAWN [illegible]
CHECK [illegible]
DESIGN
ENGR
APPR [illegible]


SALES MODEL, 2405

SIZE C | DRAWING NUMBER 47400 | REV J
SCALE — | WEIGHT — | SHEET 1 OF 1

47400

BISHOP GRAPHICS/ACCUPRESS
REORDER NO. 3747

THESE DRAWINGS AND SPECIFICATIONS ARE THE PROPERTY OF JAMES B. LANSING SOUND INC. THEY ARE ISSUED IN STRICT CONFIDENCE AND SHALL NOT BE REPRODUCED, COPIED, OR USED AS THE BASIS FOR MANUFACTURE OR SALE OF APPARATUS WITHOUT PERMISSION.

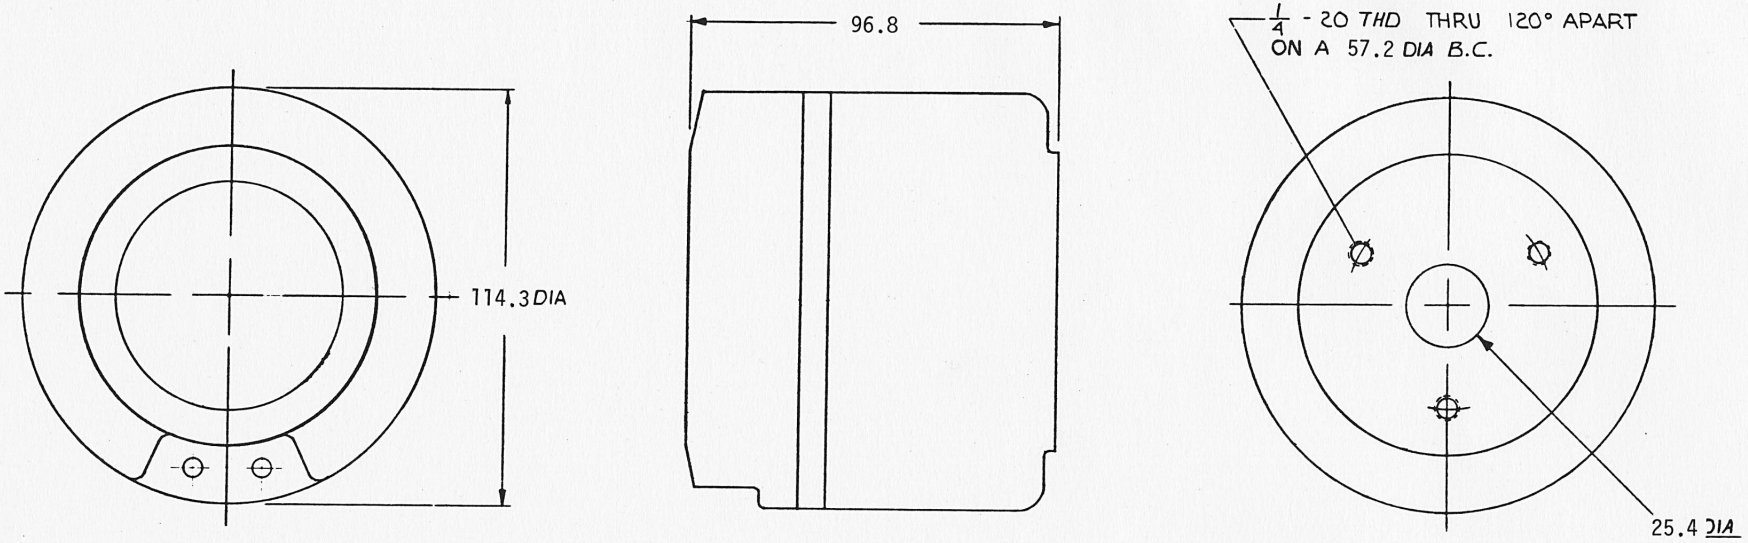

ITEM	PART NUMBER	DESCRIPTION	QTY	REMARKS
5	32161	CARTON	1	MRD 47303
4	34823	PAD, EXPANDED POLYSTYRENE	2	
3	50766	WARRANTY STATEMENT	1	
2	57534	INSTALLATION KIT	1	MRD 55344
1	35063	MFD ITEM	1	

BILL OF MATERIAL

1. SEE DRAWING 57480 FOR PACKING INSTRUCTIONS.

NOTES: (UNLESS OTHERWISE SPECIFIED)

REVISIONS	ECN	LET.	CHANGE	DATE	BY
	55095	E	REVISED & REDRAWN	5/24/77	GMP

QTY MODEL NEXT DWG
APPLICATION

UNLESS OTHERWISE SPECIFIED DIMENSIONS ARE IN INCHES
~~BREAK SHARP EDGES .015~~
DECIMALS .X ± .01 .XX ± .005 FRACTIONS .X/X ± 1/32 ANGULAR ±
TIR
MATERIAL:
TREATMENT:
MACHINE FINISH: V
DO NOT SCALE DRAWING

DRAWN 4-1-77 G. ZAMAKRIPA
CHECK 4-27-77
~~DESIGN~~
~~ENGR~~
APPR. 5-2-77

JBL JAMES B. LANSING SOUND INC. Los Angeles, Calif. 90039

TITLE: SALES MODEL-2410


SIZE C | DRAWING NUMBER 35064 | REV E

SCALE NONE | WEIGHT: — | SHEET 1 OF 1

BISHOP GRAPHICS, ACCUPRESS REORDER NO. 3342

31

THESE DRAWINGS AND SPECIFICATIONS ARE THE PROPERTY OF JAMES B. LANSING SOUND INC. THEY ARE ISSUED IN STRICT CONFIDENCE AND SHALL NOT BE REPRODUCED, COPIED, OR USED AS THE BASIS FOR MANUFACTURE OR SALE OF APPARATUS WITHOUT PERMISSION.

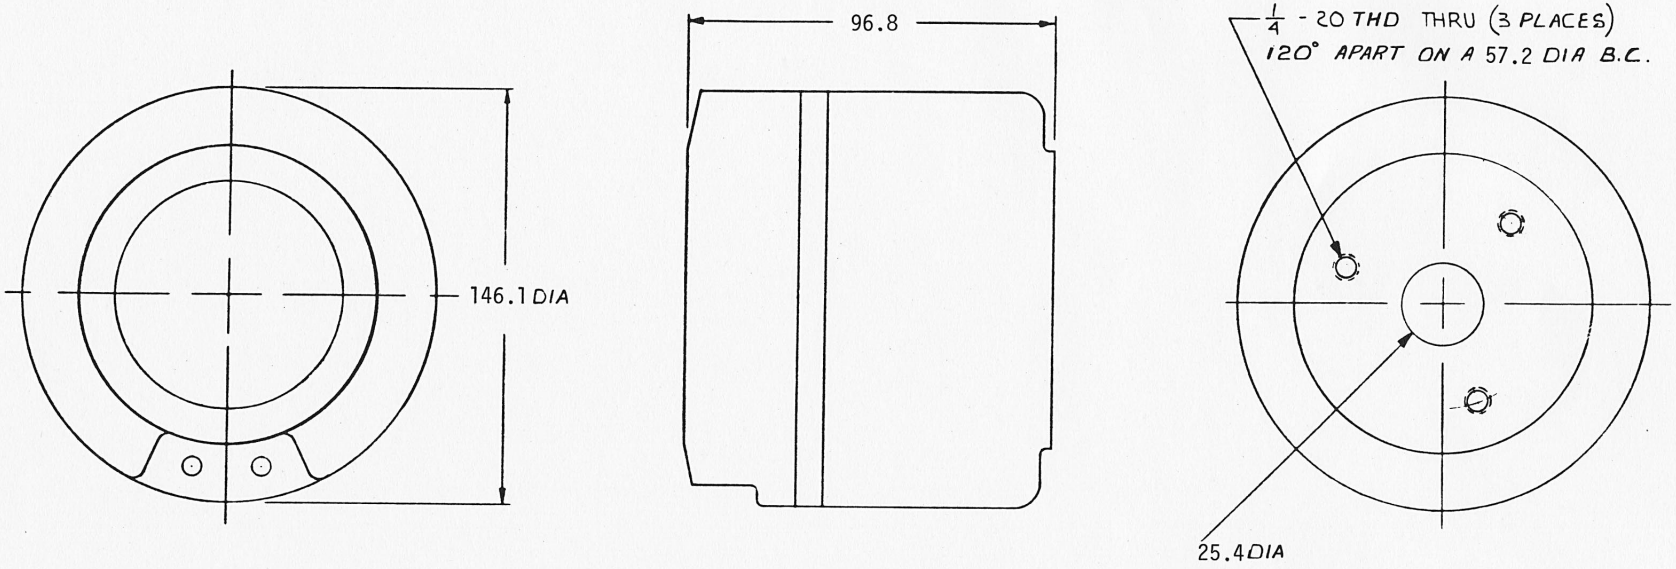

ITEM	PART NUMBER	DESCRIPTION	QTY	REMARKS
5	32161	CARTON	1	MRD 47303
4	34823	PAD, EXPANDED POLYSTYRENE	2	
3	50766	WARRANTY STATEMENT	1	
2	57534	INSTALLATION KIT	1	MRD 55344
1	35066	MFD ITEM	1	

BILL OF MATERIAL

1. SEE DRAWING 57480 FOR PACKING INSTRUCTION.

NOTES: (UNLESS OTHERWISE SPECIFIED)

REVISIONS	ECN	LET.	CHANGE	DATE	BY
	5008	D	REVISED & REDRAWN	3/2/77	JS

QTY | MODEL | NEXT DWG
APPLICATION

UNLESS OTHERWISE SPECIFIED DIMENSIONS ARE IN INCHES
~~BREAK SHARP EDGES .015~~
DECIMALS .X ±.03 .XX ±.005 FRACTIONS ±1/32 ANGULAR ±
TIP
MATERIAL
TREATMENT
MACHINE FINISH
DO NOT SCALE DRAWING


DRAWN 4-1-77 G.Z.AMARRIPA
CHECK 5-27-77
~~DESIGN~~
~~ENGR~~
APPR 5-27-77


TITLE: SALES MODEL-2420
SIZE C | DRAWING NUMBER 35067 | REV D
SCALE NONE | WEIGHT — | SHEET 1 OF 1


BISHOP GRAPHICS ACCUPRESS
REORDER NO. 3342

32

THESE DRAWINGS AND SPECIFICATIONS ARE THE PROPERTY OF JBL S LANSING SOUND INC
THEY ARE ISSUED IN STRICT CONFIDENCE AND SHALL NOT BE REPRODUCED, COPIED, OR USED AS THE
BASIS FOR MANUFACTURE OR SALE OF APPARATUS WITHOUT PERMISSION

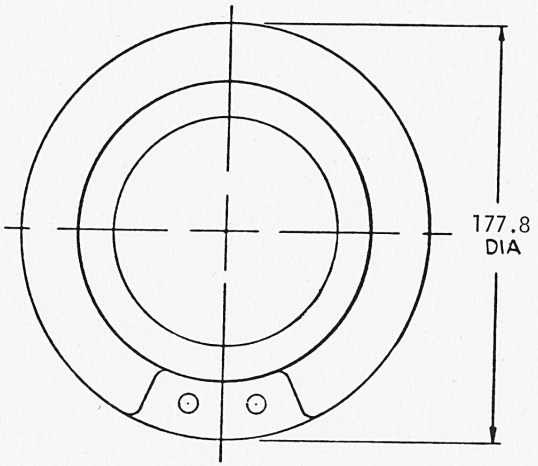

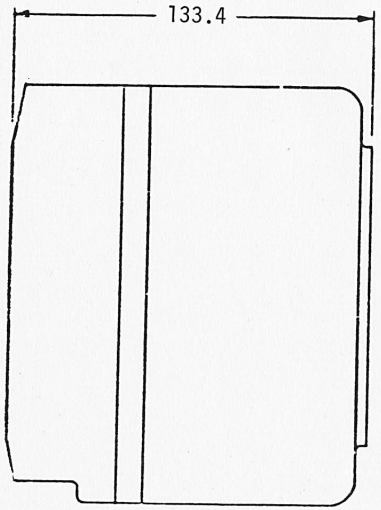

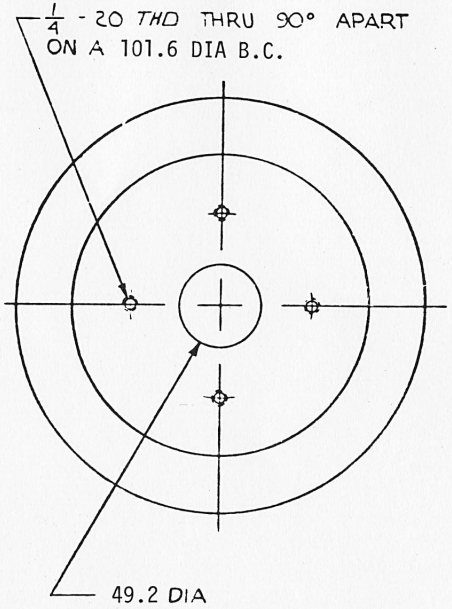

ITEM	PART NUMBER	DESCRIPTION	QTY	REMARKS
5	31673	CARTON	1	MRD 47303
4	34821	PAD, EXPANDED POLYSTYRENE	2	
3	50766	WARRANTY STATEMENT	1	
2	57536	INSTALLATION KIT	1	MRD 55344
1	35061	MFD ITEM	1	

BILL OF MATERIAL

NOTES: (UNLESS OTHERWISE SPECIFIED)

1. SEE DRAWING 57480 FOR PACKING INSTRUCTIONS.

REVISIONS

ECN	LET	CHANGE	DATE	BY
	D	REVISED & REDRAWN		

SALES MODEL 2440


SIZE C | DRAWING NUMBER 35062 | REV D

SCALE NONE | WEIGHT | SHEET 1 OF 1

DO NOT SCALE DRAWING

BISHOP GRAPHICS ACCUPRESS
RECORDER NO. 1142

THESE DRAWINGS AND SPECIFICATIONS ARE THE PROPERTY OF JAMES B. LANSING SOUND INC. THEY ARE ISSUED IN STRICT CONFIDENCE AND SHALL NOT BE REPRODUCED, COPIED OR USED AS THE BASIS FOR MANUFACTURE OR SALE OF APPARATUS WITHOUT PERMISSION.

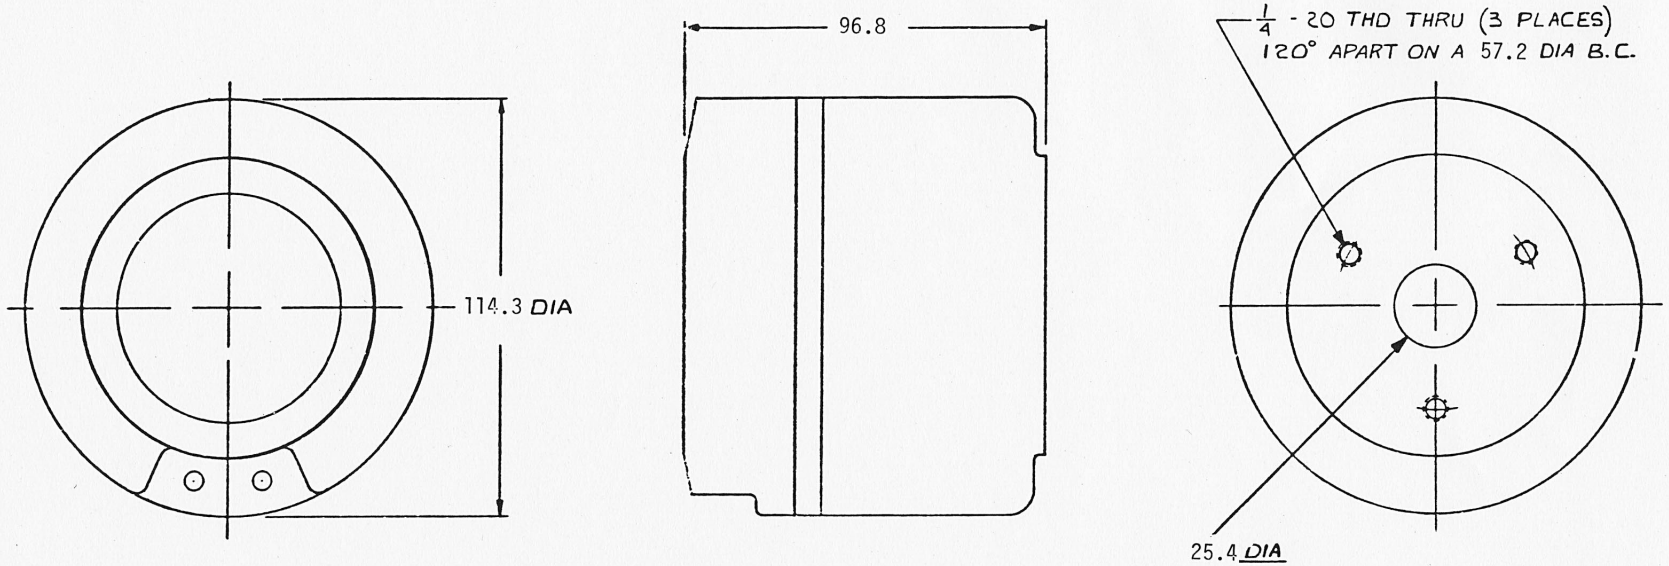

ITEM	PART NUMBER	DESCRIPTION	QTY	REMARKS
5	32161	CARTON	1	MRD 47303
4	34823	PAD, EXPANDED POLYSTYRENE	2	
3	50766	WARRANTY STATEMENT	1	
2	57534	INSTALLATION KIT	1	MRD 55344
1	31620	MFD ITEM	1	

BILL OF MATERIAL

1. SEE DRAWING 57480 FOR PACKING INSTRUCTIONS.

NOTES: (UNLESS OTHERWISE SPECIFIED)

REVISIONS

ECN	BY	CHANGE	DATE	BY
5004	B	REVISED & REDRAWN		

UNLESS OTHERWISE SPECIFIED DIMENSIONS ARE IN INCHES
DECIMALS ANGULAR
DO NOT SCALE DRAWING

SALES MODEL-2461

SIZE C | DRAWING NUMBER 51621 | REV B


SHEET 1 OF 1


© JAMES B. LANSING SOUND, INC. 1977


BISHOP GRAPHICS ACCUPRESS RECORDER NO. 3342

35

THESE DRAWINGS AND SPECIFICATIONS ARE THE PROPERTY OF JAMES B. LANSING SOUND INC
THEY ARE ISSUED IN STRICT CONFIDENCE AND SHALL NOT BE REPRODUCED, COPIED, OR USED AS THE
BASIS FOR MANUFACTURE OR SALE OF APPARATUS WITHOUT PERMISSION.

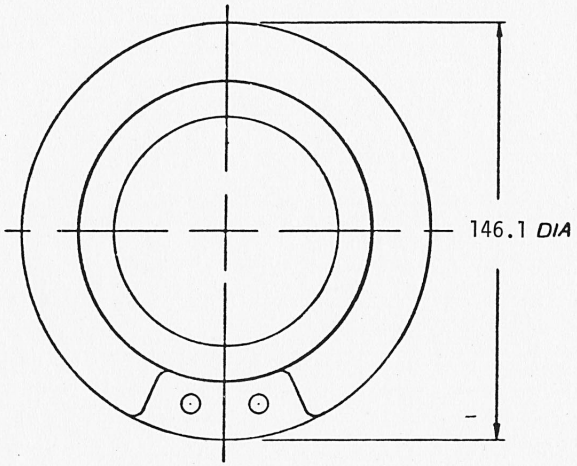

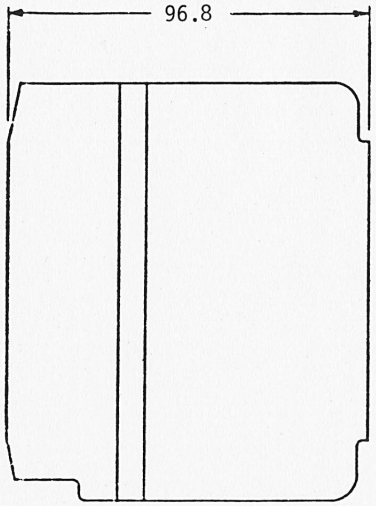

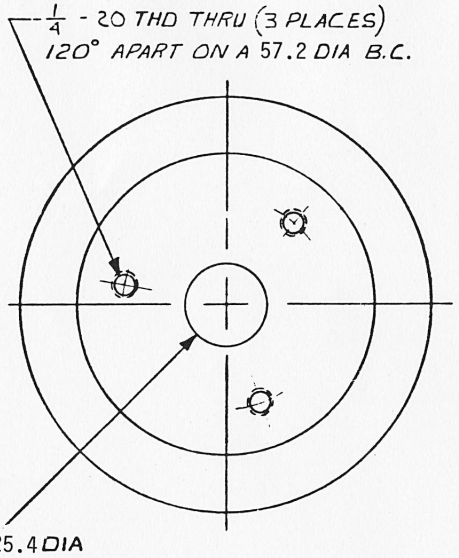

ITEM	PART NUMBER	DESCRIPTION	QTY	REMARKS
5	32161	CARTON	1	MRD 47303
4	34823	PAD, EXPANDED POLYSTYRENE	2	
3	50766	WARRANTY STATEMENT	1	
2	57534	INSTALLATION KIT	1	MRD 55344
1	35070	MFD ITEM	1	

BILL OF MATERIAL

1. SEE DRAWING 57480 FOR PACKING INSTRUCTIONS.

NOTES: (UNLESS OTHERWISE SPECIFIED)

REVISIONS				
ECN	LET.		DATE	APPROVAL
55[illegible]	F	REVISED F RECORD	[illegible]	

DRAWN [illegible]
CHECK [illegible]
ENGR
APPR


SALES MODEL-2470

SIZE C | DRAWING NUMBER 35071 | REV F
SCALE NONE | WEIGHT | SHEET 1 OF 1

BISHOP GRAPHICS ACCUPRESS
NEGATIVE NO. 3282

36

THESE DRAWINGS AND SPECIFICATIONS ARE THE PROPERTY OF JAMES B. LANSING SOUND INC. THEY ARE ISSUED IN STRICT CONFIDENCE AND SHALL NOT BE REPRODUCED, COPIED, OR USED AS THE BASIS FOR MANUFACTURE OR SALE OF APPARATUS WITHOUT PERMISSION

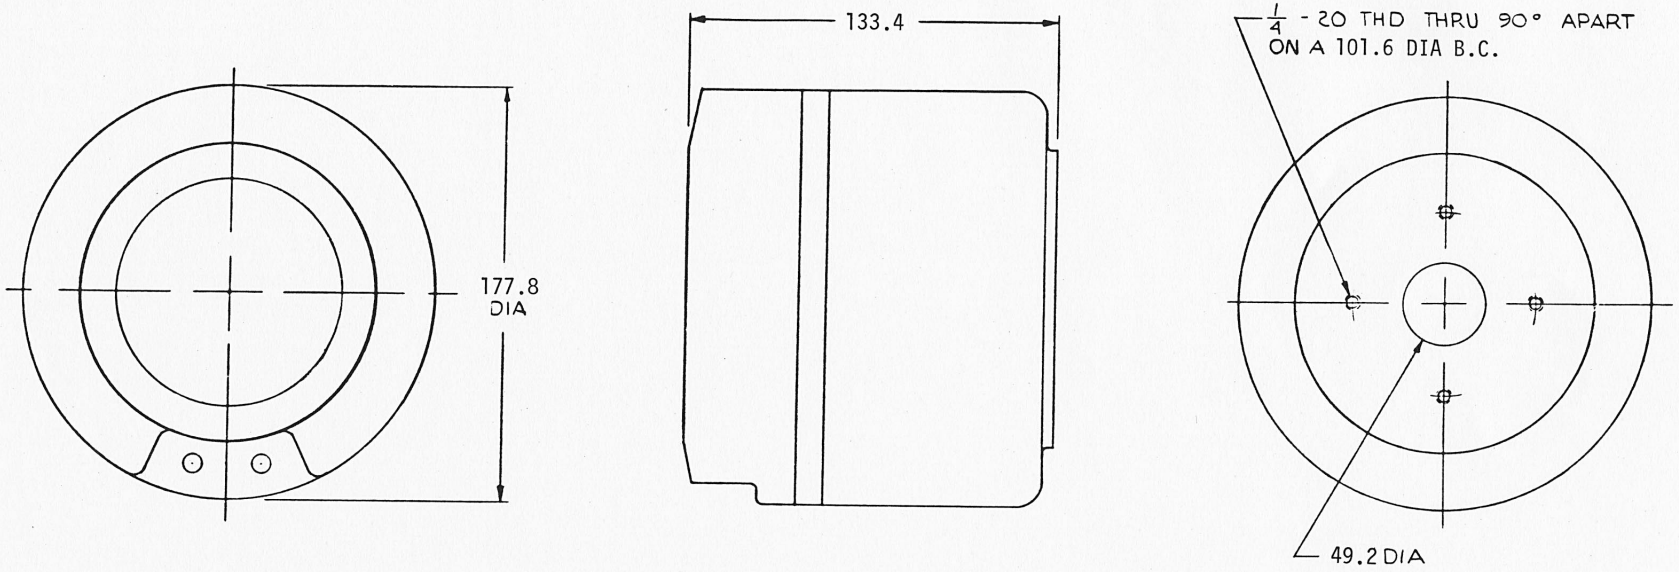

ITEM	PART NUMBER	DESCRIPTION	QTY	REMARKS
5	31673	CARTON	1	MRD 47303
4	34821	PAD, EXPANDED POLYSTYRENE	2	
3	50766	WARRANTY STATEMENT	1	
2	57536	INSTALLATION KIT	1	MRD 55344
1	48375	MFD ITEM	1	

BILL OF MATERIAL

1 SEE DRAWING 57480 FOR PACKING INSTRUCTIONS.

NOTES: (UNLESS OTHERWISE SPECIFIED)

REVISIONS

ECN	LET	CHANGE	DATE	BY
6018	C	REVISED & REDRAWN	5/27/77	

QTY | MODEL | NEXT SWG

APPLICATION

UNLESS OTHERWISE SPECIFIED DIMENSIONS ARE IN INCHES
BREAK SHARP EDGES .015

DECIMALS X = ±.1 XX = ±.005 | FRACTIONS ± 1/32 | ANGULAR ±

TIR | MATERIAL | TREATMENT | MACHINE FINISH

DO NOT SCALE DRAWING

DRAWN | CHECK 5-27-77 | DESIGN | ENGR | APPR 5-27-77

TITLE: SALES MODEL 2482

SIZE C | DRAWING NUMBER 48376 | REV C

SCALE NONE | WEIGHT | SHEET 1 OF 1

BISHOP GRAPHICS ACCUPRESS
REORDER NO 3342


37

THESE DRAWINGS AND SPECIFICATIONS ARE THE PROPERTY OF JAMES B. LANSING SOUND INC. THEY ARE ISSUED IN STRICT CONFIDENCE AND SHALL NOT BE REPRODUCED, COPIED, OR USED AS THE BASIS FOR MANUFACTURE OR SALE OF APPARATUS WITHOUT PERMISSION.

PART NO.	QTY.	DESCRIPTION
35225	1	MFD. ITEM
21779	4	SCR. 1/4-20 NC X 1-1/4 LG. RD. HD.
21784	1	POLYETHYLENE BAG
34822	1	CARTON FILLER
34823	1	CARTON FILLER
35442	1	CARTON (1)(2) MRD 47303

REVISIONS				
ECN	LET.	CHANGE	DATE	BY
1910	A	REL. FOR PROD.	1-27-71	[illegible]
8484	B	PER ECN	11-72	[illegible]

NOTE: (1) STAMP IN BLACK CHARACTERS APPROPRIATE MODEL NO. ON CARTON
(2) LITERATURE IN CARTON TO INCLUDE 50601 WARR CARD

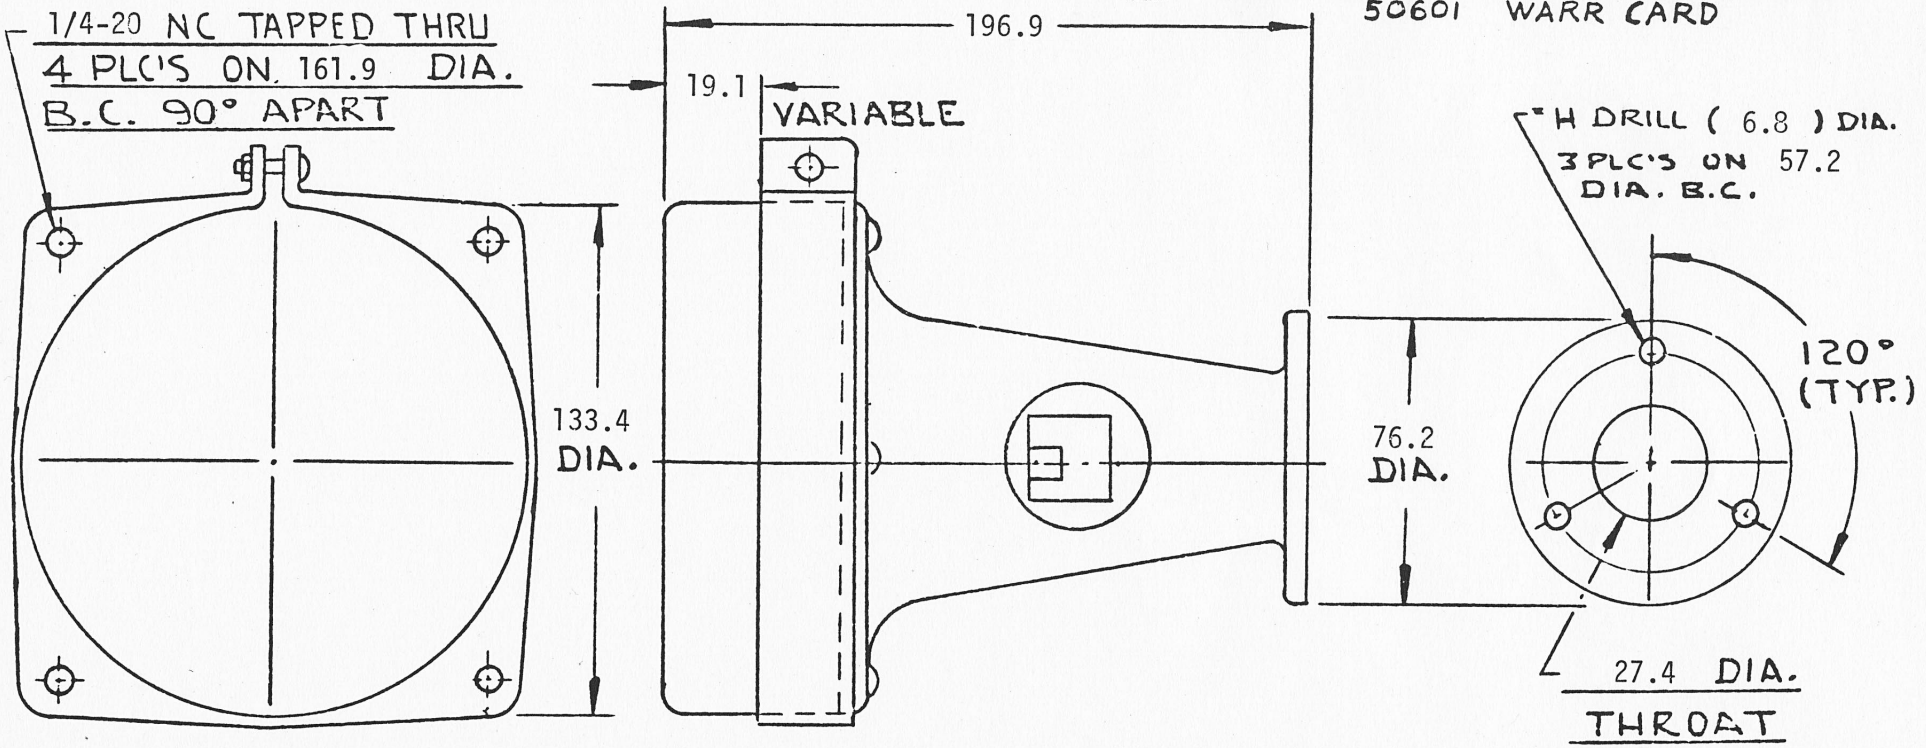

QTY	MODEL	NEXT DWG
APPLICATION		

UNLESS OTHERWISE SPECIFIED DIMENSIONS ARE IN INCHES.

DECIMALS .XX=±.01 .XXX=±.005 FRACTIONS X/X=±1/32 ANGULAR ±

TIR | MATERIAL: | TREATMENT: | MACHINE FINISH: V

DO NOT SCALE DRAWING

DRAWN: SM 11-30-70
CHECK: RJJ 2/1/71
DESIGN:
ENGR:
APPR: [illegible] 2-1-71

JBL JAMES B. LANSING SOUND INC. [illegible]

TITLE: 2305 HORN/LENS SALES MODEL


SIZE		DRAWING NUMBER	REV
A	SALES MODEL	35226	B


SCALE: WEIGHT: SHEET 1 OF 1


40

THESE DRAWINGS AND SPECIFICATIONS ARE THE PROPERTY OF HENRY & WISEMAN SOUND INC. AND ARE LOANED IN CONFIDENCE AND SHALL NOT BE COPIED OR USED IN WHOLE OR IN PART FOR ANY PURPOSE WHATSOEVER WITHOUT THE WRITTEN CONSENT OF HENRY & WISEMAN SOUND INC.

NOTICE
THE FOLLOWING ECNS ARE OUTSTANDING AGAINST THIS DRAWING.

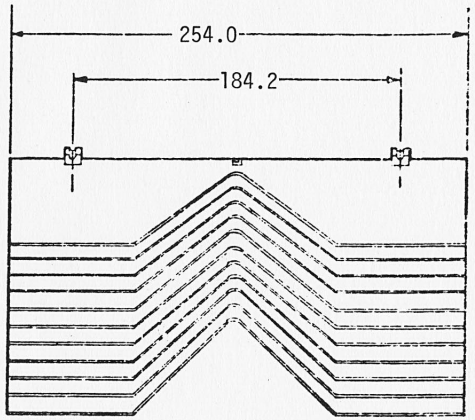

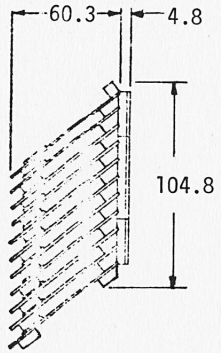

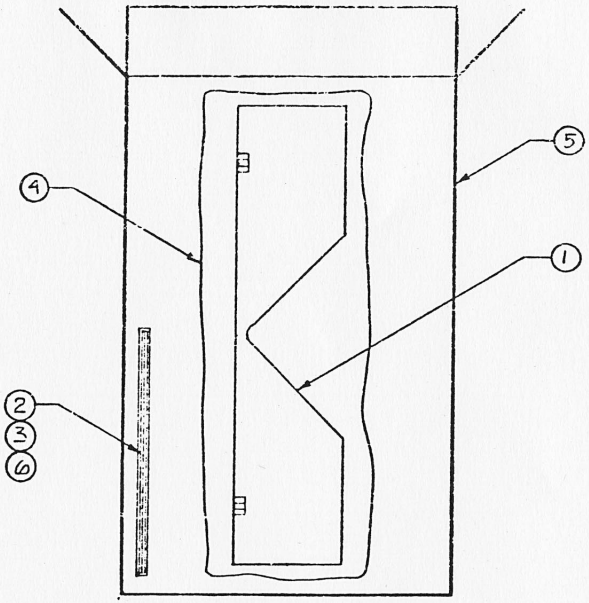

ITEM	PART NUMBER	DESCRIPTION	QTY	REMARKS
6	50630	ENVELOPE, LITERATURE	1	
5	57327	CARTON	1	MRD 47303
4	33353	PACKAGING	4	
3	50794	MOUNTING TEMPLATE	1	
2	50766	WARRANTY STATEMENT	1	
1	35202	MFD ITEM, 2308	1	

BILL OF MATERIAL

NOTES: (UNLESS OTHERWISE SPECIFIED)

1. RUBBER STAMP MODEL NO. IN SPACE PROVIDED ON CARTON.

REVISIONS ECH	LET.	CHANGE	DATE	BY
5416	D	ADD 50794 & 50630, DELETED 50603	5-2-77	CW
4998	C	REVISED & REDRAWN	4-5-77	CW

UNLESS OTHERWISE SPECIFIED DIMENSIONS ARE IN INCHES
DECIMALS XX ± .01 XXX ± .005 FRACTIONS ± 1/32 ANGULAR ±
TOLERANCE
TREATMENT:
MACHINE FINISH √
DO NOT SCALE DRAWING

DRAWN 5-2-77 DL Lucas
CHECK 5-2-77 L Hagen
DESIGN
APPR 5-2-77 Wm Sims

SALES MODEL, 2308

SIZE C | DRAWING NUMBER 35203 | REV D
SCALE NONE | WEIGHT | SHEET 1 OF 1


QTY | MODEL | NEXT DWG
APPLICATION

RESLOF GRAPHICS ACCUPRESS RECORDER NO. 3342

41

THESE DRAWINGS AND SPECIFICATIONS ARE THE PROPERTY OF JAMES B. LANSING SOUND INC. THEY ARE ISSUED IN STRICT CONFIDENCE AND SHALL NOT BE REPRODUCED, COPIED, OR USED AS THE BASIS FOR MANUFACTURE OR SALE OF APPARATUS WITHOUT PERMISSION.

NOTICE
THE FOLLOWING DCR'S ARE OUTSTANDING AGAINST THIS DRAWING.

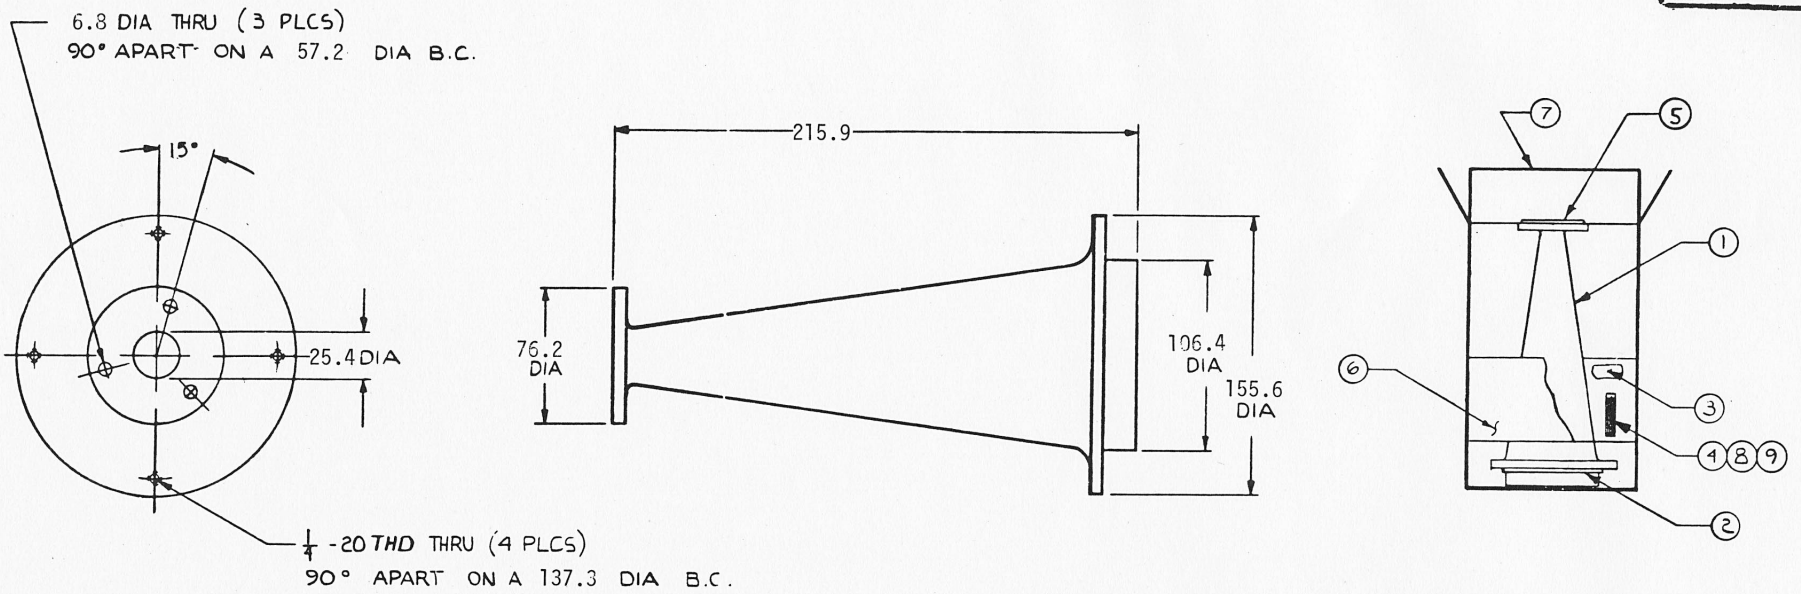

ITEM	PART NUMBER	DESCRIPTION	QTY	REMARKS
9	50630	ENVELOPE, LITERATURE	1	
8	50794	MOUNTING TEMPLATE	1	
7	29264	CARTON	1	MRD 47303
6	20098	FILLER	1	
5	33353	PACKAGING	1	
4	50766	WARRANTY STATEMENT	1	
3	57508	INSTALLATION KIT	1	MRD 55344
2	21771	GASKET, VINYL	1	
1	41135	MFD ITEM, 2307	1	

BILL OF MATERIAL

4. ITEM 6 SLIPPED OVER THE HORN BEHIND ITS FLANGE, AS INDICATED.
3. RUBBER STAMP MODEL NUMBER IN SPACE PROVIDED ON CARTON.
2. ITEM 3 TAPED TO INNER SIDE OF ITEM 6 AS SHOWN.
1. BAFFLE HOLE CUTOUT TO BE: 108.0 DIA

NOTES: (UNLESS OTHERWISE SPECIFIED)

REVISIONS					
ECN	LET.	CHANGE	DATE	BY	
2446	D	ADDED 1/15 50794 & 50630	1/15/77	[illegible]	
6008	C	REVISED & REDRAWN.	9/17/76	[illegible]	

QTY | MODEL | NEXT DWG
APPLICATION

UNLESS OTHERWISE SPECIFIED DIMENSIONS ARE IN INCHES
BREAK SHARP EDGES .015
DECIMALS XX±.01 X.XX±.005 FRACTIONS X ±1/32 ANGULAR ±
TIR
MATERIAL
TREATMENT:
MACHINE FINISH: V
DO NOT SCALE DRAWING

DRAWN 5-26-77
CHECK 5-2-77
DESIGN
ENGR.
APPR. 5-2-77


JAMES B. LANSING SOUND, INC.
TITLE: SALES MODEL, 2307
SIZE C | DRAWING NUMBER 41136 | REV D
SCALE NONE | WEIGHT: — | SHEET 1 OF 1


42

THESE DRAWINGS AND SPECIFICATIONS ARE THE PROPERTY OF JAMES B. LANSING SOUND INC. THEY ARE ISSUED IN STRICT CONFIDENCE AND SHALL NOT BE REPRODUCED, COPIED, OR USED AS THE BASIS FOR MANUFACTURE OR SALE OF APPARATUS WITHOUT PERMISSION.

NOTICE

THE FOLLOWING DCR'S ARE OUTSTANDING AGAINST THIS DRAWING.

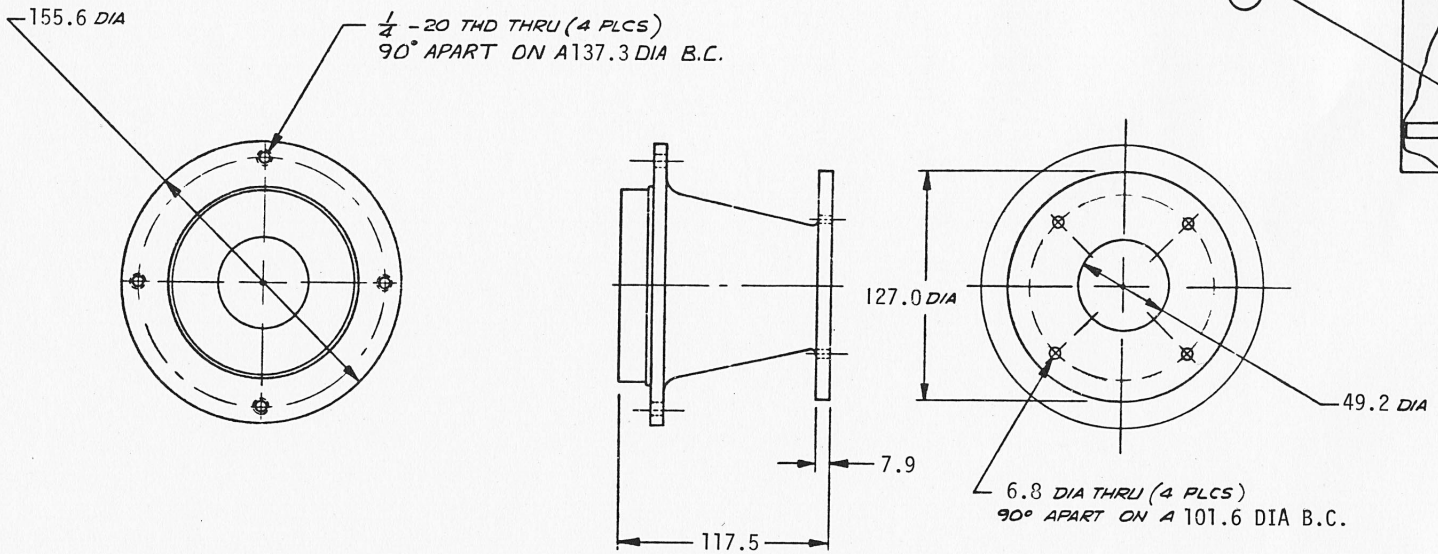

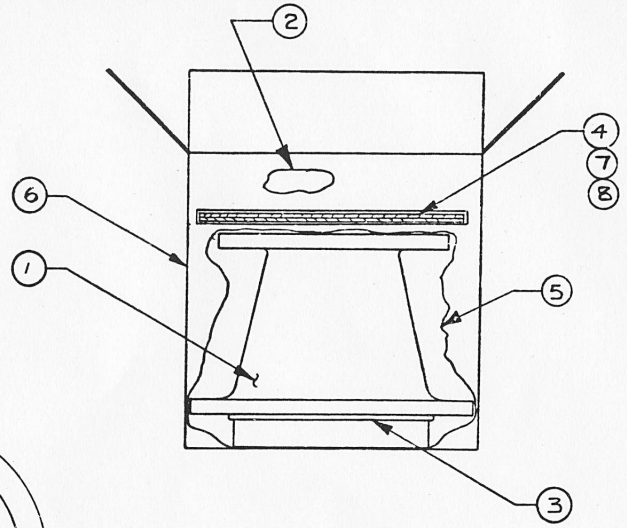

1. BAFFLE HOLE CUTOUT TO BE 109.5 DIA.

NOTES: (UNLESS OTHERWISE SPECIFIED)

ITEM	PART NO.	DESCRIPTION	QTY	REMARKS
8	50630	ENVELOPE. LITERATURE	1	
7	50794	MOUNTING TEMPLATE	1	
6	32161	CARTON	1	MRD 47303
5	33353	PACKAGING	1	
4	50766	WARRANTY STATEMENT	1	
3	21771	GASKET, VINYL	1	
2	57508	INSTALLATION KIT	1	MRD 55344
1	50982	MFD. ITEM, 2311	1	

BILL OF MATERIAL

REVISIONS				
ECN	LET.	CHANGE	DATE	BY
9448	C	ADDED PANS 50794 & 50630.	4-5-77	GZ
5558	B	REVISED & REDRAWN	SEP 77	GZ

QTY | MODEL | NEXT DWG
APPLICATION

UNLESS OTHERWISE SPECIFIED DIMENSIONS ARE IN INCHES.
BREAK SHARP EDGES .015
DECIMALS XX=±.01 XXX=±.005 FRACTIONS X/X=±1/32 ANGULAR ±
TIR
MATERIAL:
TREATMENT:
MACHINE FINISH: V
DO NOT SCALE DRAWING

DRAWN 4-5-77 G. ZAMARRIPA
CHECK 4-29-77
DESIGN
ENGR 3 APR 78 W. Dick
APPR. 5-2-77

JBL JAMES B. LANSING SOUND, INC.

TITLE: SALES MODEL, 2311


SIZE C | DRAWING NUMBER 50989 | REV C
SCALE 1/2 | WEIGHT: — | SHEET 1 OF 1

BISHOP GRAPHICS/ACCUPRESS

43

THESE DRAWINGS AND SPECIFICATIONS ARE THE PROPERTY OF JAMES B. LANSING SOUND INC. THEY ARE ISSUED IN STRICT CONFIDENCE AND SHALL NOT BE REPRODUCED, COPIED, OR USED AS THE BASIS FOR MANUFACTURE OR SALE OF APPARATUS WITHOUT PERMISSION.

NOTE
THE FOLLOWING ECR'S ARE OUTSTANDING AGAINST THIS DRAWING.

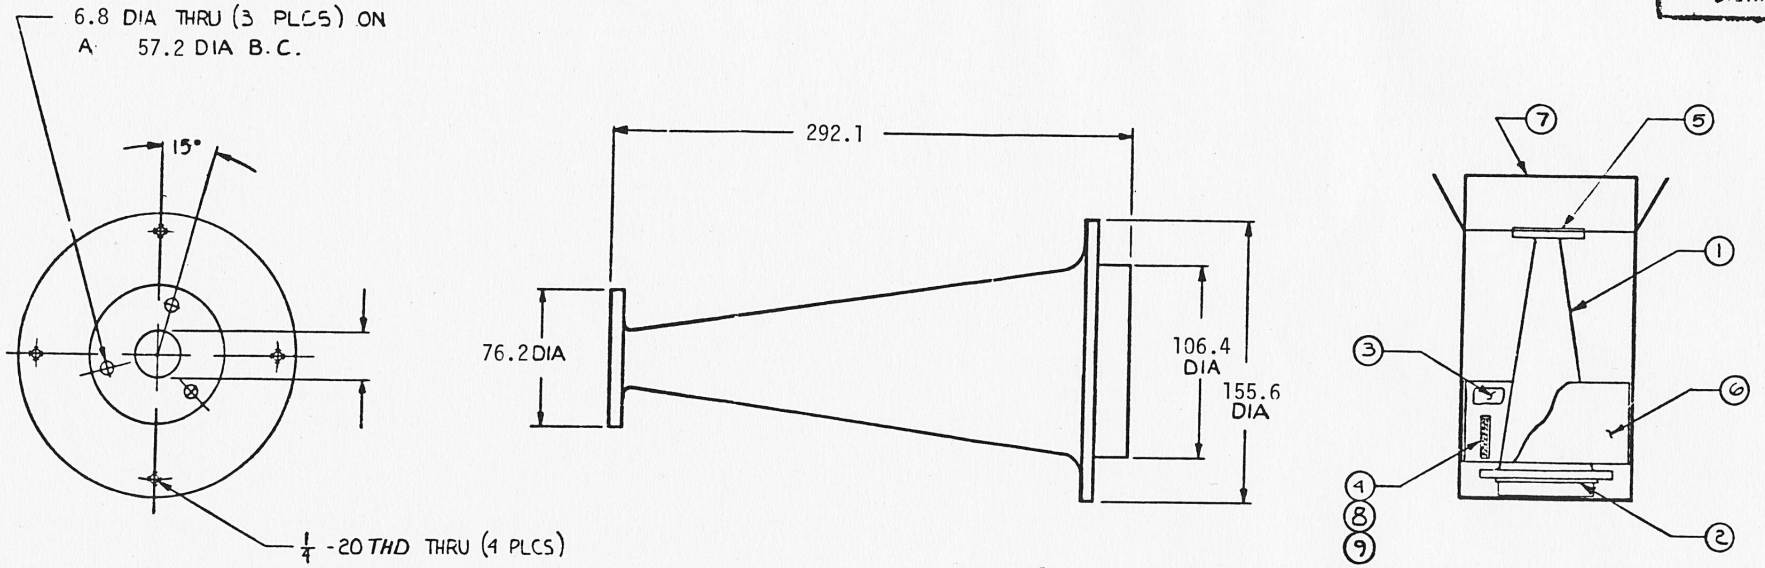

ITEM	PART NUMBER	DESCRIPTION	QTY	REMARKS
9	50630	ENVELOPE, LITERATURE	1	
8	50794	MOUNTING TEMPLATE	1	
7	29264	CARTON	1	MRD 47303
6	20098	FILLER	1	
5	33353	PACKAGING	1	
4	50766	WARRANTY STATEMENT	1	
3	57508	INSTALLATION KIT	1	MRD 55344
2	21771	GASKET, VINYL	1	
1	52828	MFD ITEM, 2312	1	

BILL OF MATERIAL

3. ITEM 6 SLIPPED OVER THE HORN BEHIND ITS FLANGE, AS INDICATED.
2. RUBBER STAMP MODEL NUMBER IN SPACE PROVIDED ON CARTON.
1. ITEM 3 TAPED TO INNER SIDE OF ITEM 6 AS SHOWN.

NOTES: (UNLESS OTHERWISE SPECIFIED)

REVISIONS				
ECN	LET.	CHANGE	DATE	BY
00000	D	ADDED P/NS 50794 & 50630 REVISED & REDRAWN	2-2-77	
	C			

UNLESS OTHERWISE SPECIFIED DIMENSIONS ARE IN INCHES
BREAK SHARP EDGES .010
DECIMALS .XX ±.01 .XXX ±.005 FRACTIONS ±1/32 ANGULAR ±
MATERIAL
TREATMENT
MACHINE FINISH
DO NOT SCALE DRAWING

DRAWN D. Zeh 2-2-77
CHKD 2-2-77
DESIGN
ENGR
APPD 2-2-77

SALES MODEL, 2312

SIZE C | DRAWING NUMBER 52830 | REV D
SCALE NONE | WEIGHT | SHEET 1 OF 1


REISHOFF GRAPHICS/ECLIPSE


THESE DRAWINGS AND SPECIFICATIONS ARE THE PROPERTY OF JAMES B. LANSING SOUND INC. THEY ARE ISSUED IN STRICT CONFIDENCE AND SHALL NOT BE REPRODUCED, COPIED, OR USED AS THE BASIS FOR MANUFACTURE OR SALE OF APPARATUS WITHOUT PERMISSION.

PART NO.	QTY.	DESCRIPTION
35200	1	MFD. ITEM 2310
49815	1	CARTON, OUTER MRD 47303 (1)(2)
22279	4	SCR. #10-32 NF X 1-1/2" LG. RD. HD.
21775	4	SCR. #10-32 NF X 1-1/4" LG. RD. HD.
49819	1	CARTON INNER MRD 47303
49817	4	CORNER PAD MRD 47562
49816	2	PALLET

(1) STAMP IN BLACK CHARACTERS APPROPRIATE MODEL NO.
(2) LITERATURE IN CARTON TO INCLUDE 50601 WARR. CARD

REVISIONS				
ECN	LET.	CHANGE	DATE	BY
7915	A	REL. FOR PROD.	1-27-71	[illegible]
8361	B	PER ECN	5-72	[illegible]
8484	C	REV. PER ECN	11-72	[illegible]

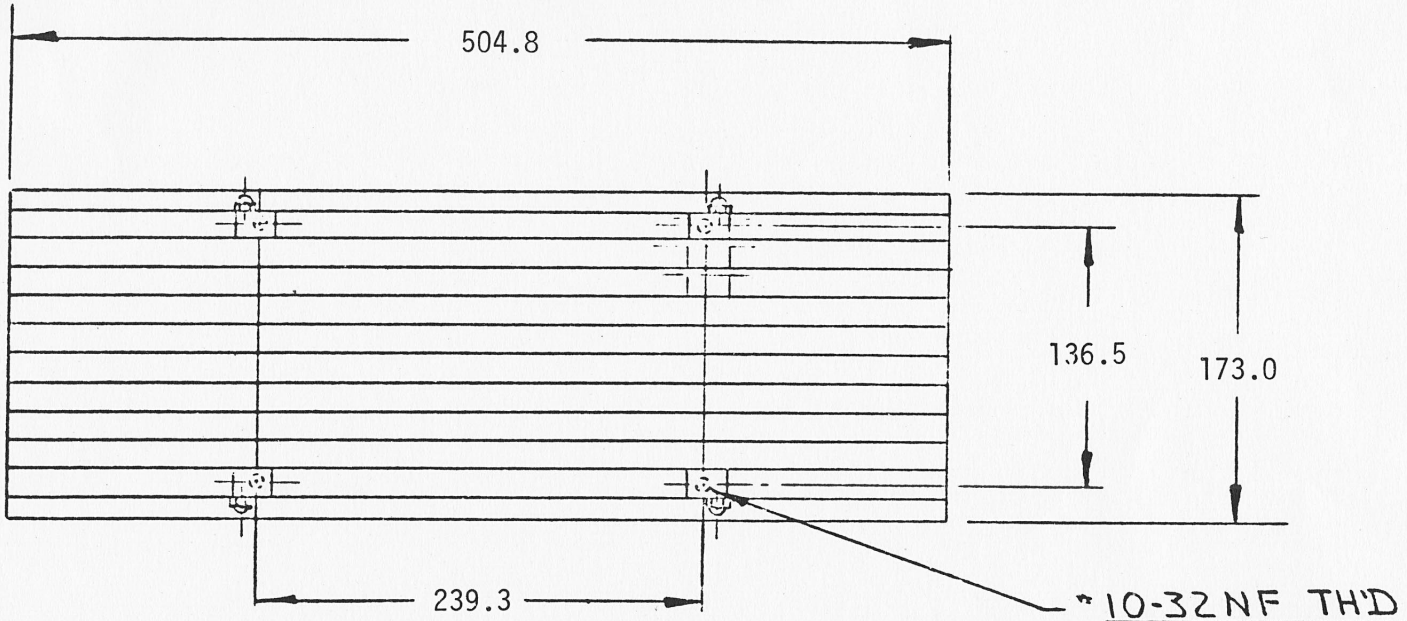

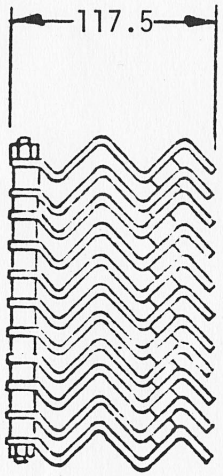

QTY	MODEL	NEXT DWG			
APPLICATION					

UNLESS OTHERWISE SPECIFIED DIMENSIONS ARE IN INCHES.

DECIMALS .XX=±.01 .XXX=±.005 | FRACTIONS X/X=±1/32 | ANGULAR ±

TIR | MATERIAL: | TREATMENT: | MACHINE FINISH: √

DO NOT SCALE DRAWING

DRAWN: SM 12-1-70
CHECK: 2/1/71
DESIGN:
ENGR:
APPR: 4-4-71

JBL JAMES B. LANSING SOUND INC. Los Angeles, Calif. 90039


TITLE: 2310 LENS - SALES MODEL

SIZE		DRAWING NUMBER	REV
A	SALES MODEL	35201	C

SCALE: — WEIGHT: — SHEET 1 OF 1

45

THESE DRAWINGS AND SPECIFICATIONS ARE THE PROPERTY OF JAMES B LANSING SOUND INC
THEY ARE LOANED IN STRICT CONFIDENCE AND SHALL NOT BE REPRODUCED COPIED OR USED AS THE
BASIS FOR MANUFACTURE OR SALE OF APPARATUS WITHOUT PERMISSION

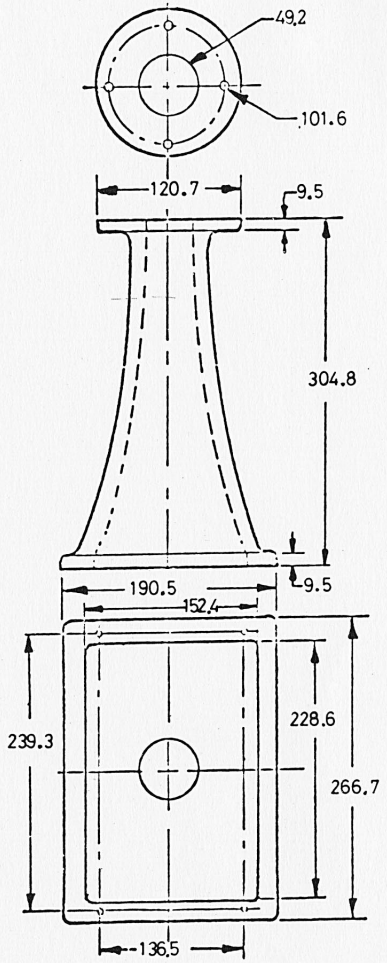

REVISIONS					
ECN	LET	CHANGE	DATE	BY	CTY MODEL NEXT ASSY APPLICATION
3	D	REVISED & REDRAWN			

UNLESS OTHERWISE SPECIFIED DIMENSIONS ARE IN INCHES
DECIMALS .XX ± .01 .XXX ± .005 FRACTIONS ± 1/32 ANGULAR ±
TYP
BREAK
TREATMENT
MACHINE FINISH
DO NOT SCALE DRAWING


DRAWN
CHECK
DESIGN
ENGR
APPR

TITLE: SALES MODEL, 2309

SIZE C | DRAWING NUMBER 38605 | REV D

SCALE NONE WEIGHT | SHEET 1 OF 1

BISHOP GRAPHICS ACCUPRESS
RECORDER NO 1342

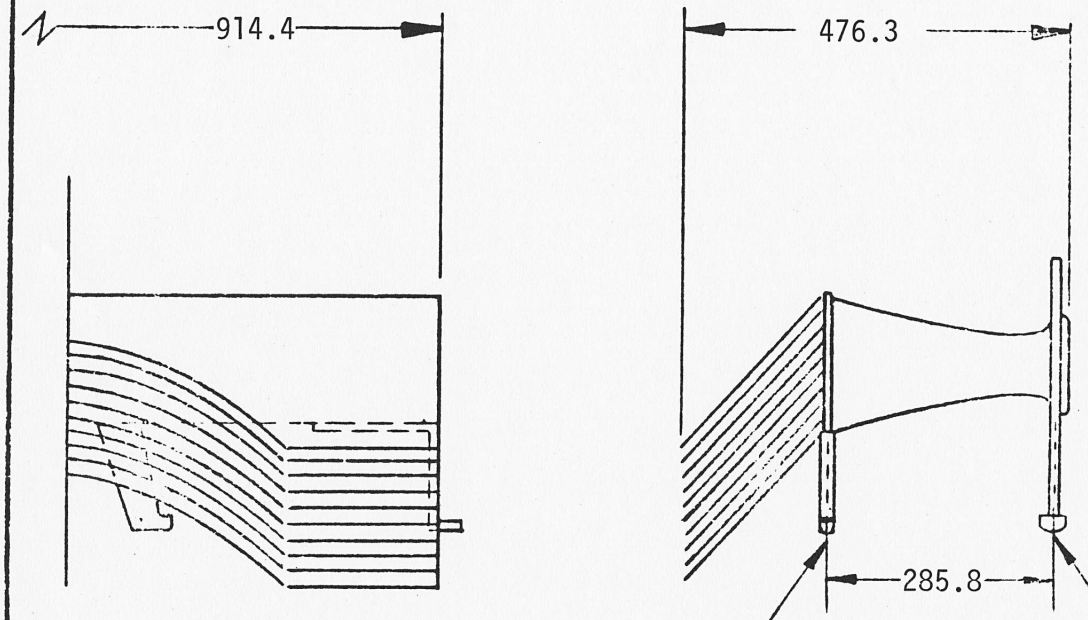

PRIMARY USE
PROF. SERIES 120°
DISPERSION

REVISIONS				
ECN	LET.	CHANGE	DATE	BY
7623	A	REDRAWN & REVISED	2-18-71	RM
8338	B	PER ECN	4	
8484	C	PER ECN	11	
9335	D	REV. PER ECN	2	
3/2 B	E	DELTD. 10478 & 21389 WAS QTY 2		

PART NO.	QTY.	DESCRIPTION
35192	1	MFD ITEM 2395
47254	2	BRACKET (MRD 47253)
47256	1	SUPPORT, REAR ADJUSTABLE (MRD 47255)
21954	4	[2] NUT, HEX 10-32
21900	4	[2] LOCKWASHER #10
21942	4	[2] SCREW, 10-32 X 1/2 FIL.HD.PH.
21886	4	[2] LAG BOLT, 1/4 X 1-1/2
54929	1	FILLER MRD 54928
54930	1	FILLER MRD 54923
54931	1	[1] CARTON (MRD 47303)
50133	2	[2] CAP SCREW 1/4-20 X 1-1/4
47747	2	[2] SPRING LOCKWASHER
54927	1	FILLER PAD
54926	1	PALLET BD. ASSY
21779	4	SCREW 1/4-20x1¼RD HD
21757	2	SCREW 10-32 x 1¼ FIL. HD
21898	2	FLAT WASHER
50601	1	WARRANTY CARD

[2] THESE ITEMS TO BE PACKED IN #11710S BAG

[1] LITERATURE IN CARTON

NOTES:

	2395	
QTY	MODEL	NEXT DWG
APPLICATION		

UNLESS OTHERWISE SPECIFIED DIMENSIONS ARE IN INCHES.
~~BREAK SHARP EDGES .015~~

DECIMALS .XX=±.01 .XXX=±.005 FRACTIONS X/X=±1/32 ANGULAR ±

THR | MATERIAL:
TREATMENT:
MACHINE FINISH: V
DO NOT SCALE DRAWING

DRAWN: RM 2-18-71
CHECK: RJO 3/30/71
DESIGN:
ENGR:
APPR: 3.31.71

JAMES B. LANSING SOUND, INC.


TITLE: 2395 HORN-LENS


SIZE		DRAWING NUMBER	REV
A	SALES MODEL	35193	E
SCALE:	WEIGHT:	SHEET 1 OF 1	

47

THESE DRAWINGS AND SPECIFICATIONS ARE THE PROPERTY OF JAMES B. LANSING SOUND INC. AND ARE ISSUED IN STRICT CONFIDENCE AND SHALL NOT BE REPRODUCED COPIED OR USED AS THE BASIS FOR MANUFACTURE OR SALE OF APPARATUS WITHOUT WRITTEN PERMISSION

REVISIONS						
CHG	LTR	DESCRIPTION	DRFT	CHK	DATE	APPR
5126	D	REV AND REDRAWN			5-1-74	
6676		REV PER DCN.			5-15-74	

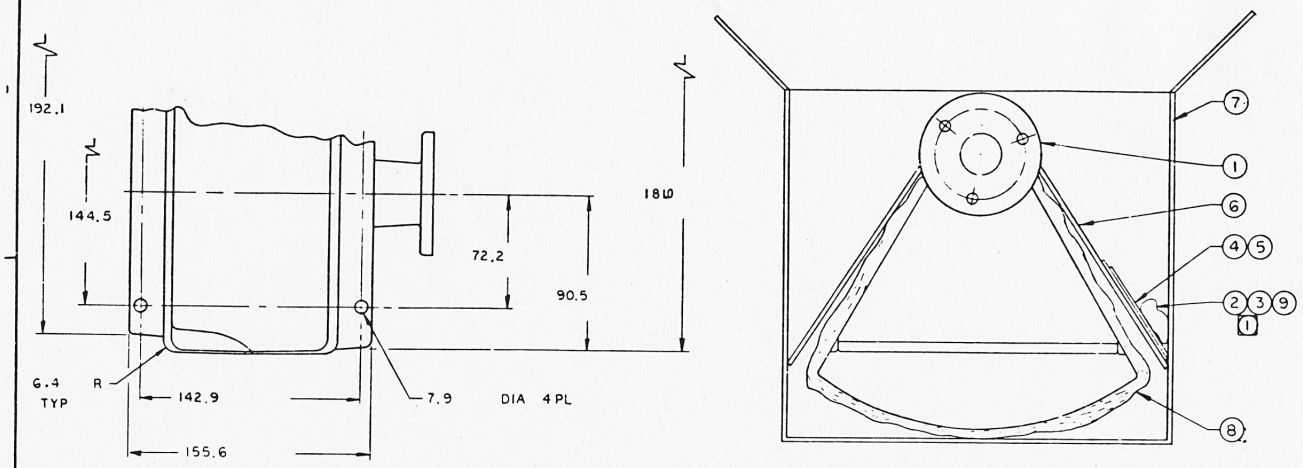

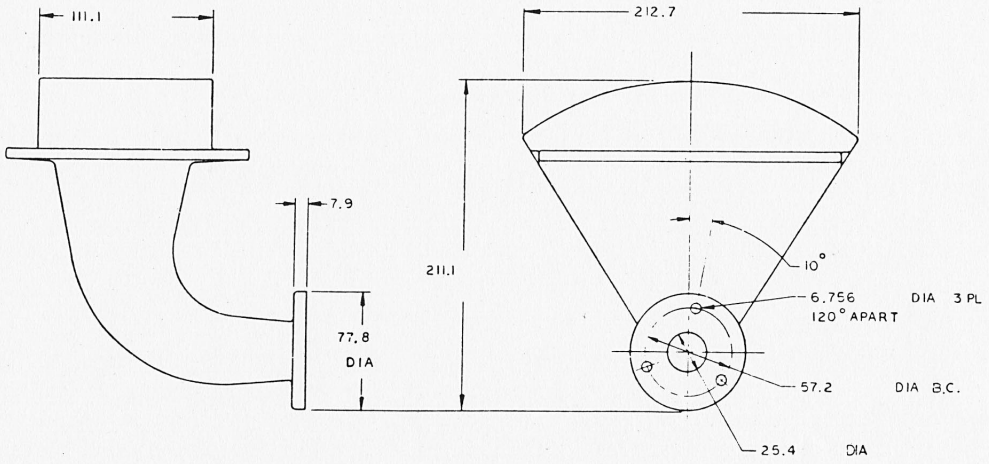

ITEM	PART NO.	DESCRIPTION	QTY	REMARKS
9	11710 S	BAG, POLYETHYLENE	1	
8	33353	PACKAGING	A/P	
7	47321	CARTON	1	47303
6	32893	PAD FILLER	1	
5	58049	TECHNICAL MANUAL	1	
4	50766	WARRANTY STATEMENT	1	
3	21904	TEE NUT 1/4-20	4	
2	21857	SCREW, 1/4-20 × 1, FILH	4	
1	47320	MFD ITEM 2340	1	

BILL OF MATERIAL

2. STAMP APPROPRIATE MODEL No. IN SPACE PROVIDED ON CARTON.

[1] PACK ITEM 2 AND 3 ON ITEM 9.

NOTES: (UNLESS OTHERWISE SPECIFIED.)

TOLERANCES UNLESS OTHERWISE SPECIFIED
DECIMALS ANGULAR
X.XXX ± .013 .025 inch
X.XX ± .025 .010 inch
X.X ± .05 .030 inch
FRACTIONAL U.S. DIMENSIONS ± 1/32
ALL DIMENSIONS ARE FINISHED DIMENSIONS
DO NOT SCALE DRAWING

MATERIAL
FINISH
MODELS USED ON

DRAWN Lee Lee 5-1-74
CHECKED
DESIGN
ENGR
APP'D

JAMES B. LANSING SOUND, INC.
Pasadena, California 91329 U.S.A.

TITLE SALES MODEL 2340


SIZE A1 DRAWING NO. 47319 REV D


SCALE — SHEET 1 OF 1


47319


50

THESE DRAWINGS AND SPECIFICATIONS ARE THE PROPERTY OF JAMES B. LANSING SOUND INC. THEY ARE ISSUED IN STRICT CONFIDENCE AND SHALL NOT BE REPRODUCED, COPIED, OR USED AS THE BASIS FOR MANUFACTURE OR SALE OF APPARATUS WITHOUT PERMISSION.

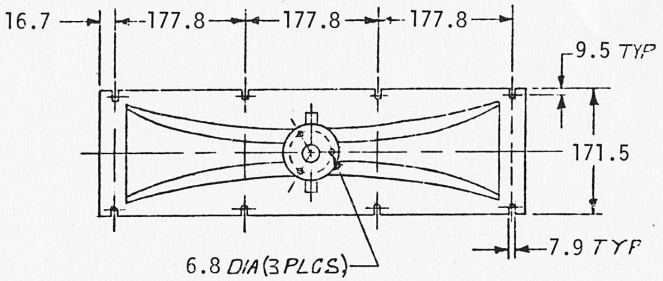

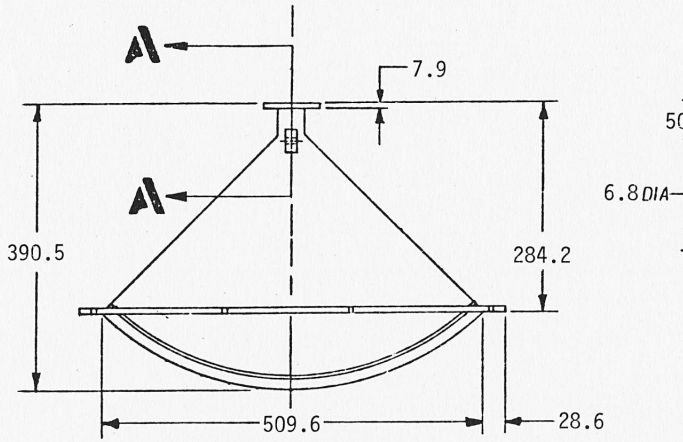

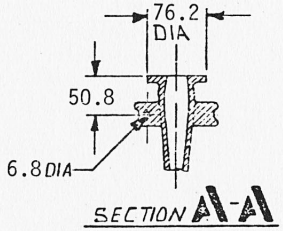

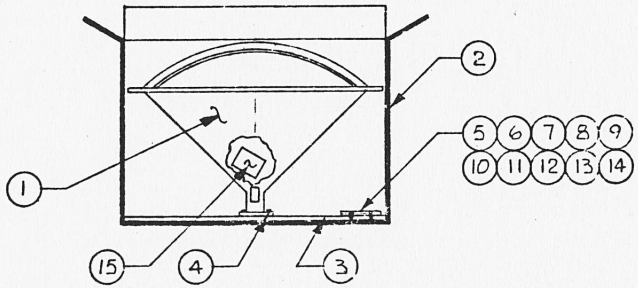

ITEM	PART Nº	DESCRIPTION	QTY	REMARKS
16	58049	TECHNICAL MANUAL	1	
15	50766	WARRANTY STATEMENT	1	
14	11710 S	BAG, POLYETHYLENE 3"X 4 1/2	1	
13	21784	BAG, POLYETHYLENE – 10"X15"	1	
12	21904	T-NUT, 1/4"-20 X 7/8"	8	
11	35308	BOLT, 1/4 - 20 X 7/8", HEX	8	
10	21885	LOCKWASHER	5	
9	29353	NUT, 1/4 X 20, HEX	8	
8	47937	FLAT WASHER, 1/4"	11	
7	21895	SCREW, 1/4"-20 X 1 1/2" RD. HD. PH.	4	
6	35464	BRACKET SUPPORT (REAR)	1	
5	47614	BRACKET, SUPPORT (FRONT)	1	
4	21779	SCREW, 1/4"-20X1 1/4" RD. HD. PH.	3	
3	47666	PALLET ASSY.	1	
2	47681	CARTON	1	MRD. 47303
1	47276	MFD. ITEM 2345	1	

BILL OF MATERIAL

[3] ITEMS 5,6,7,8,9,10,11,12,&14 PACKED IN ITEM #13.
[2] ITEM #7 PACKED IN ITEM #14.
[1] USE ITEM #4 TO MOUNT ITEM #1 TO ITEM #3.

NOTES: UNLESS OTHERWISE SPECIFIED.

REVISIONS							
ECN	LET.	CHANGE	DATE	BY	QTY	MODEL	NEXT DWG
4520	F	ADDED ITEM 16, SEARS TEC MANUAL					
3785	E	RECRAWN & REV. PER D.C.N.					

UNLESS OTHERWISE SPECIFIED DIMENSIONS ARE IN INCHES.
DECIMALS XX=±.01 XXX=±.005 FRACTIONS X/Y=±1/32 ANGULAR ±
TIR MATERIAL: TREATMENT: MACHINE FINISH: V
DO NOT SCALE DRAWING


DRAWN G.ZAMARRIPA
CHECK
ENGR:
APPR:

TITLE: SALES MODEL-2345 HORN

SIZE C | DRAWING NUMBER 47277 | REV F
SCALE: | WEIGHT: | SHEET 1 OF 1

©1970 JBL

THESE DRAWINGS AND SPECIFICATIONS ARE THE PROPERTY OF JAMES B. LANSING SOUND, INC. THEY ARE ISSUED IN STRICT CONFIDENCE AND SHALL NOT BE REPRODUCED, COPIED OR USED AS THE BASIS FOR MANUFACTURE OR SALE OF APPARATUS WITHOUT PERMISSION

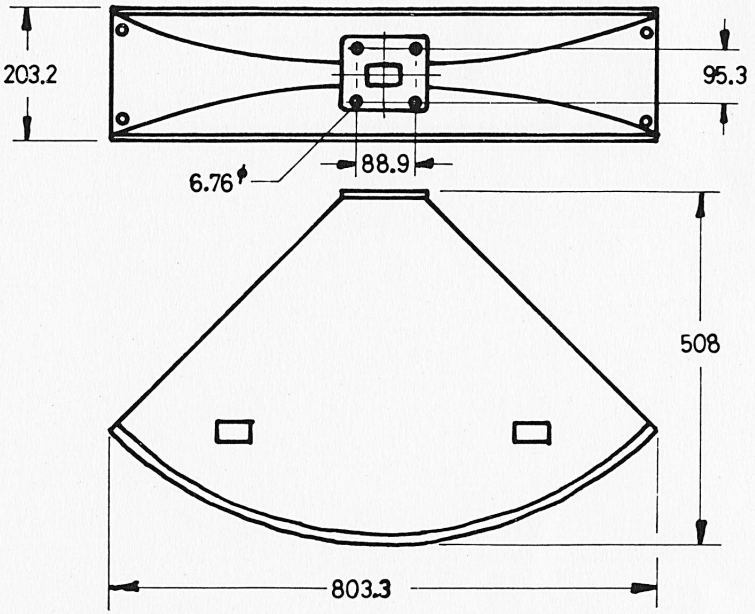

REVISIONS				
ECN	LET	CHANGE	DATE	BY
7608	D	REVISED & REDRAWN	3/19	

QTY. MODEL | NEXT DWG.
APPLICATION

UNLESS OTHERWISE SPECIFIED DIMENSIONS ARE IN INCHES
DECIMALS .XX ±.01 .XXX ±.005 FRACTIONS ±1/32 ANGULAR ±
TYP
TREATMENT
MACHINE FINISH
DO NOT SCALE DRAWING

DRAWN 2/22/77
CHECK
DESIGN
ENGR
APPROVED 2-22-77

TITLE: SALES MODEL, 2350


SIZE C | DRAWING NUMBER 38605 | REV D

SCALE NONE WEIGHT | SHEET 1 OF 1

BISHOP GRAPHICS ACCUPRESS
REORDER NO 3342

52

THESE DRAWINGS AND SPECIFICATIONS ARE THE PROPERTY OF JAMES B. LANSING SOUND, INC. THEY ARE ISSUED IN STRICT CONFIDENCE AND SHALL NOT BE REPRODUCED COPIED OR USED AS THE BASIS FOR MANUFACTURE OR SALE OF APPARATUS WITHOUT PERMISSION

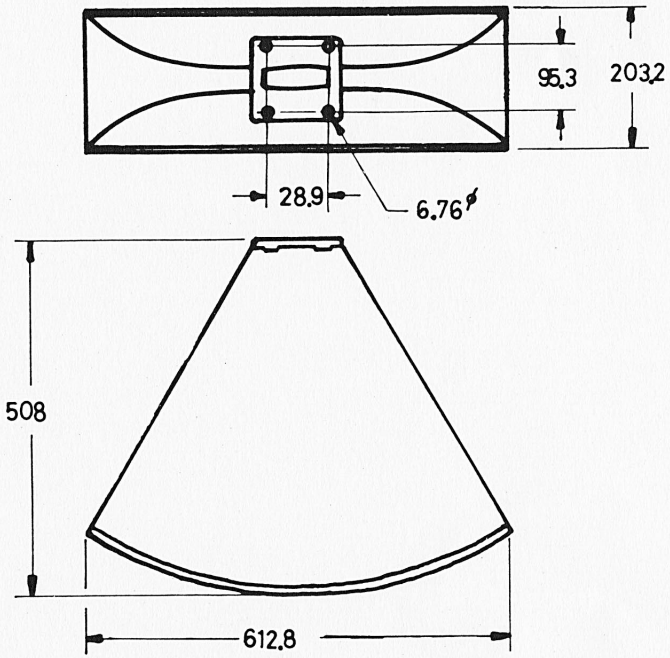

REVISIONS					
ECN	LET	CHANGE	DATE	BY	
5003	D	REVISED & REDRAWN	2-17-77		

UNLESS OTHERWISE SPECIFIED DIMENSIONS ARE IN INCHES

DECIMALS FRACTIONS ANGULAR

TOLERANCE

TREATMENT

MACHINE FINISH

DO NOT SCALE DRAWING

DRAWN 2-21-77

CHECK

DESIGN

ENGR

APPROVED 2-21-77

TITLE SALES MODEL, 2355

SIZE C | DRAWING NUMBER 38605 | REV D

SCALE NONE WEIGHT | SHEET 1 OF 1

BISHOP GRAPHICS, ACCUPRESS REORDER NO. 3342


53


THESE DRAWINGS AND SPECIFICATIONS ARE THE PROPERTY OF JAMES B. LANSING SOUND INC. THEY ARE ISSUED IN STRICT CONFIDENCE AND SHALL NOT BE REPRODUCED, COPIED, OR USED AS THE BASIS FOR MANUFACTURE OR SALE OF APPARATUS WITHOUT PERMISSION.


RATED COVERAGE OF 40° HORIZONTAL BY 20° VERTICAL IS MAINTAINED THROUGH THE FULL FREQUENCY RANGE OF THE HORN.

REVISIONS

ECN	LET.	CHANGE	BY	DATE	BY
8046	A	REL FOR PROD			
[illegible]	B	47937 (WAS) 53112			
8484	C	PER ECN			
4580	D	ADDED: 58049, 1, TECH MANUAL			

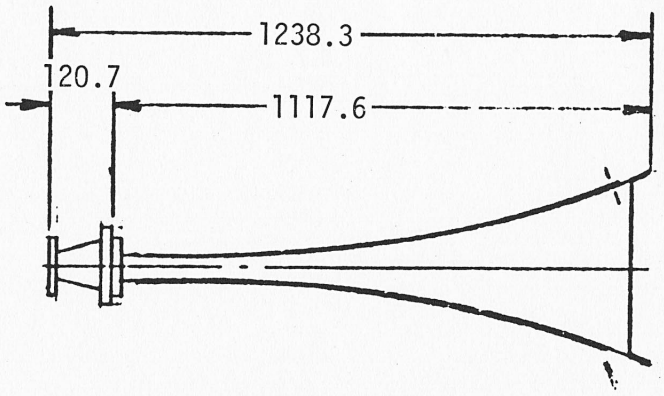

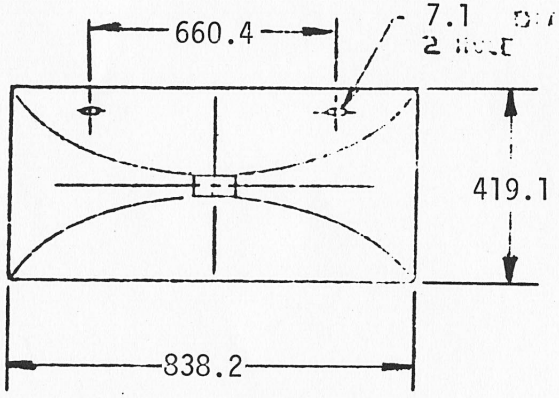

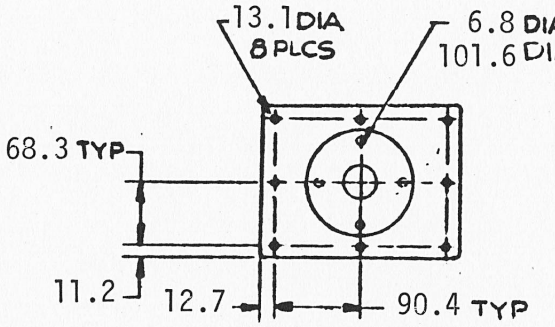

ADAPTOR DETAIL

P/N	QTY.	DESCRIPTION
41068	1	MFD ITEM 2356
47538	2	EYEBOLT 1/4-20NC X 3"
29353	8	HEX NUT 1/4-20NC
47937	12	FLAT WASHER 1/4 I.D.
47539	1	PALLET
47543	4	SCR. 1/4-20NC X 1-1/2" RD. HD.
47537	1	CARTON MRD 47303
58049	1	TECHNICAL MANUAL
50601	1	WARRANTY CARD

QTY	MODEL	NEXT DWG
	2356	

APPLICATION

UNLESS OTHERWISE SPECIFIED DIMENSIONS ARE IN INCHES.
~~BREAK SHARP EDGES .015~~

DECIMALS .XX=±.01 .XXX=±.005 FRACTIONS X/X=±1/32 ANGULAR ± ——

TIR —— ~~MATERIAL~~

—— ~~TREATMENT~~

—— ~~MACHINE FINISH~~ √

—— DO NOT SCALE DRAWING

DRAWN: JHA 3 FEB 70

CHECK: RJJ 5/12/71

DESIGN: ——

ENGR: ——

APPR: 5-12-71

JBL JAMES B. LANSING SOUND, INC.

TITLE: SALES MODEL, 2356


SIZE A | SALES MODEL DWG | DRAWING NUMBER 47203 | REV D


~~SCALE~~ | ~~WEIGHT~~ | SHEET 1 OF 1

54

THESE DRAWINGS AND SPECIFICATIONS ARE THE PROPERTY OF JAMES B. LANSING SOUND INC. THEY ARE ISSUED IN STRICT CONFIDENCE AND SHALL NOT BE REPRODUCED, COPIED, OR USED AS THE BASIS FOR MANUFACTURE OR SALE OF APPARATUS WITHOUT PERMISSION.

NOTICE
THE FOLLOWING ECR'S ARE OUTSTANDING AGAINST THIS DRAWING.

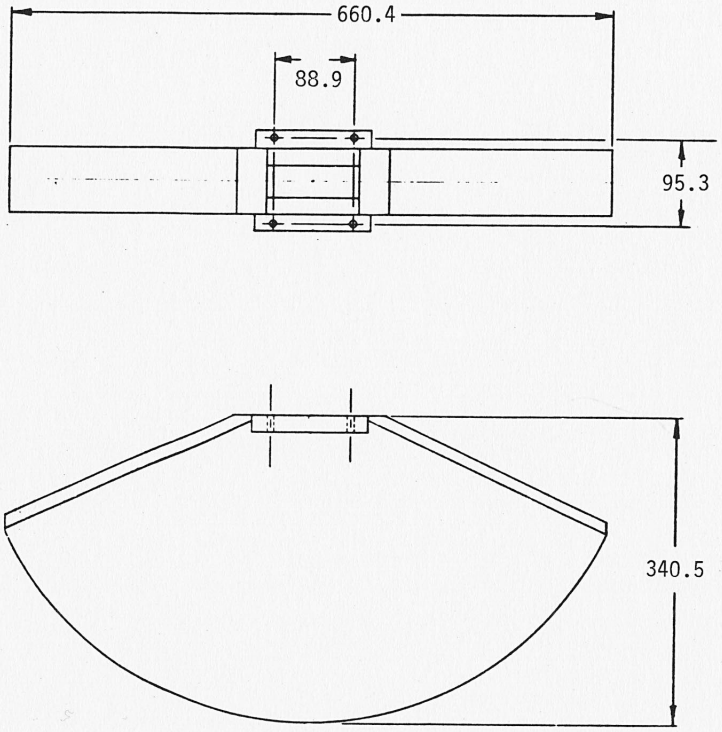

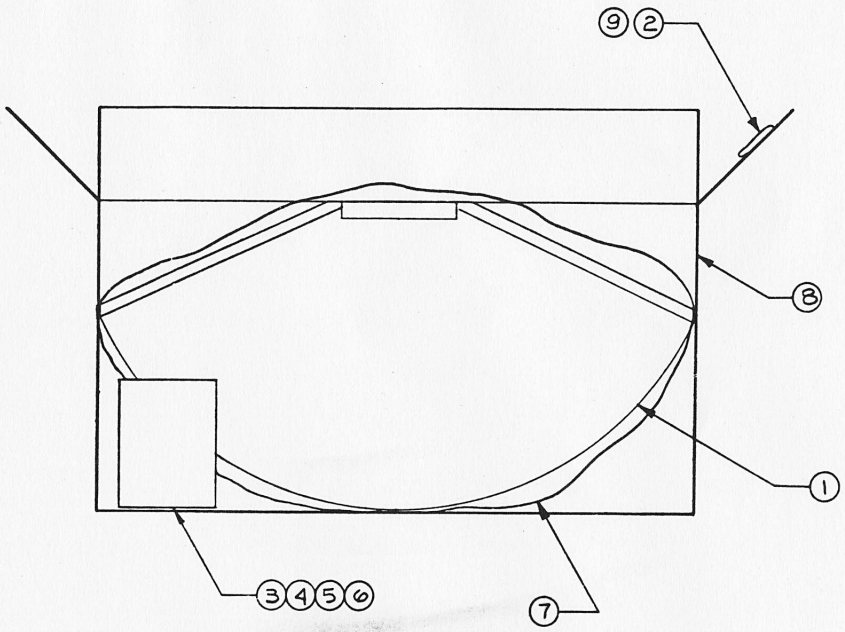

ITEM	PART NO.	DESCRIPTION	QTY	REMARKS
9	11710 S	BAG, POLYETHYLENE	1	
8	47337	CARTON	1	MRD 47303
7	33353	PACKAGING, MICROFOAM	1	
6	50766	WARRANTY STATEMENT	1	
5	57580	PRODUCT BULLETIN	1	
4	50983 S	BAG, POLYETHYLENE	1	
3	39069	GASKET	1	
2	21779	SCREW, 1/4-20 x 1 1/4, RD HD PH	4	
1	47334	MFD ITEM	1	

BILL OF MATERIAL

2. PACK ITEM 3 IN ITEM 4.
1. PACK ITEM 2 IN ITEM 9 & TAPE TO INNER SIDE OF SHORT FLAP OF ITEM 8 AS SHOWN.

NOTES: (UNLESS OTHERWISE SPECIFIED)

REVISIONS	ECN	LET.	CHANGE	DATE	BY
	6908	E	REVISED & REDRAWN PER DCN [illegible]	[illegible]	[illegible]

QTY	MODEL	NEXT DWG
APPLICATION		

UNLESS OTHERWISE SPECIFIED DIMENSIONS ARE IN INCHES
BREAK SHARP EDGES .015
DECIMALS XX=±.01 XXX=±.005 FRACTIONS X/X=±1/32 ANGULAR ±
TIR MATERIAL:
TREATMENT:
MACHINE FINISH: √
DO NOT SCALE DRAWING

DRAWN 5/12/77
CHECK 'B & R' 7/8
DESIGN
ENGR.
APPR. 25 APR 78

JBL JAMES B. LANSING SOUND, INC. Los Angeles, Calif. 90039

TITLE: SALES MODEL, 2397


SIZE	DRAWING NUMBER	REV
C	47335	E

SCALE: NONE WEIGHT: SHEET 1 OF 1

BISHOP GRAPHICS/ACCUPRESS REORDER NO. 3342

55

THESE DRAWINGS AND SPECIFICATIONS ARE THE PROPERTY OF JAMES B. LANSING SOUND INC. THEY ARE ISSUED IN STRICT CONFIDENCE AND SHALL NOT BE REPRODUCED COPIED OR USED AS THE BASIS FOR MANUFACTURE OR SALE OF APPARATUS WITHOUT PERMISSION

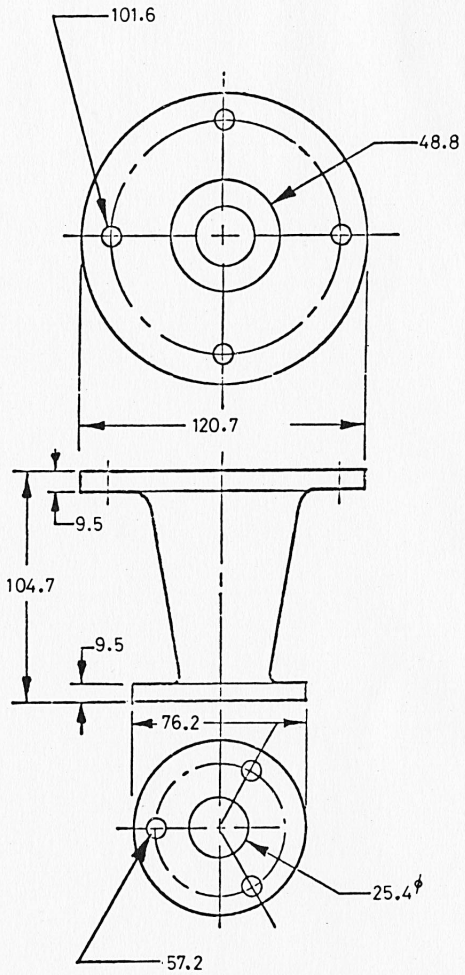

REVISIONS					
ECN	LET	CHANGE	DATE	BY	
0368	D	REVISED & REDRAWN	2-7-77		

UNLESS OTHERWISE SPECIFIED DIMENSIONS ARE IN INCHES

DECIMALS FRACTIONS ANGULAR

TYP MACHINE FINISH

TREATMENT

MACHINE FINISH

DO NOT SCALE DRAWING

DRAWN 2-3-77

CHECK

QES-GR

ENGR

APPR 2-7-77

TITLE SALES MODEL, 2327


SIZE C | DRAWING NUMBER 38605 | REV D

SCALE NONE WEIGHT | SHEET 1 OF 1

BISHOP GRAPHICS, INC./EXPRESS
REORDER NO. 3242

56

THESE DRAWINGS AND SPECIFICATIONS ARE THE PROPERTY OF JAMES D LANDING SOUND INC THEY ARE ISSUED IN STRICT CONFIDENCE AND SHALL NOT BE REPRODUCED COPIED OR USED AS THE BASIS FOR MANUFACTURE OR SALE OF APPARATUS WITHOUT PERMISSION

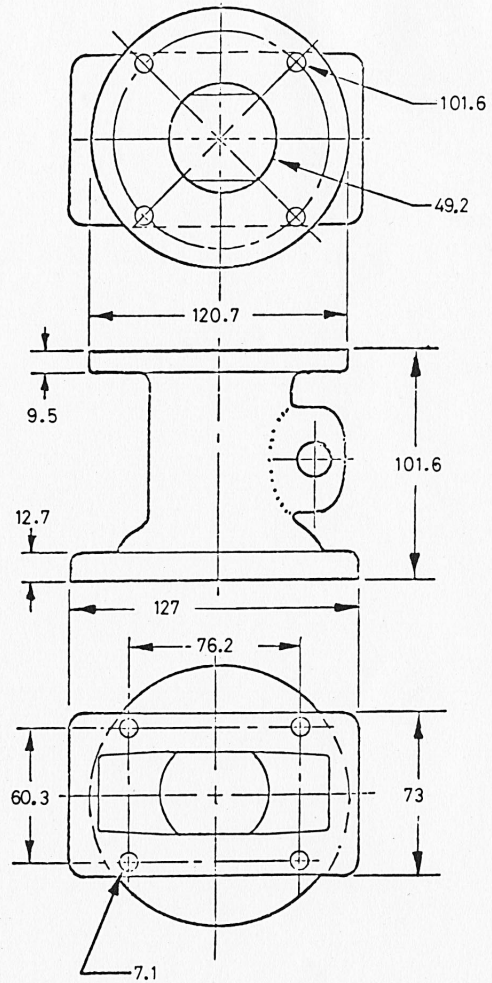

REVISIONS				
ECN	LET	CHANGE	DATE	BY
3083	D	REVISED & REDRAWN	2-3-77	

UNLESS OTHERWISE SPECIFIED DIMENSIONS ARE IN INCHES

TOLERANCES: DECIMALS ± .01 ± .005 ± .005 | FRACTIONS ± 1/32 | ANGULAR ±

TREATMENT

MACHINE FINISH

DO NOT SCALE DRAWING

QTY. MODEL NEXT ONLY

APPLICATION

DRAWN 2-3-77

CHECK

DESIGN

ENGR

APPR 2-3-77

TITLE: SALES MODEL, 2328


SIZE C | DRAWING NUMBER 38605 | REV D

SCALE NONE | WEIGHT | SHEET 1 OF 1

BISHOP GRAPHICS, ACCUPRESS
REORDER NO 3342

57

THESE DRAWINGS AND SPECIFICATIONS ARE THE PROPERTY OF JAMES D. LANDING BOARD INC. THEY ARE ISSUED IN STRICT CONFIDENCE AND SHALL NOT BE REPRODUCED COPIED OR USED AS THE BASIS FOR MANUFACTURE OR SALE OF APPARATUS WITHOUT PERMISSION

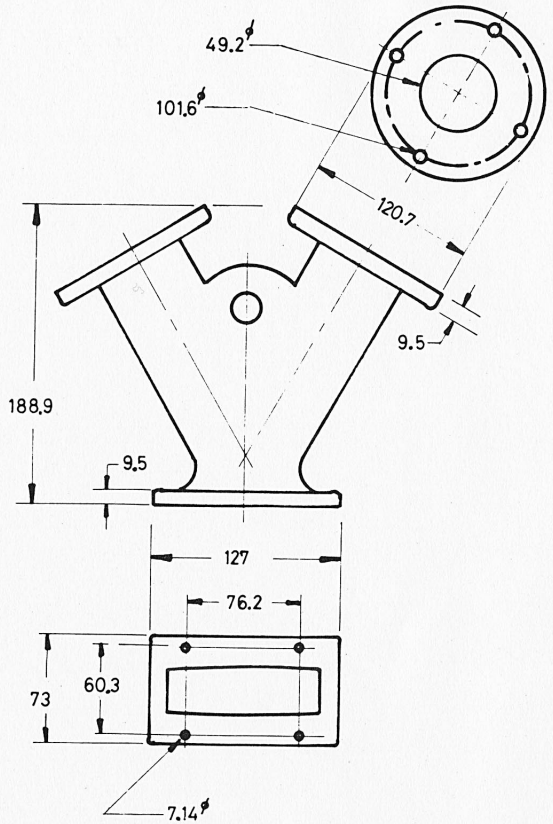

REVISIONS				
ECN	LET	CHANGE	DATE	BY
0383	D	REVISED & REDRAWN	2-5-77	

UNLESS OTHERWISE SPECIFIED DIMENSIONS ARE IN INCHES

DECIMALS FRACTIONS ANGULAR

TOLERANCES

TYP

MATERIAL

TREATMENT

MACHINE FINISH

DO NOT SCALE DRAWING

DRAWN 2-3-77

CHECK 2-3-77

DESIGN

ENGR

APPROVED 2-3-77

TITLE SALES MODEL, 2329

SIZE C

DRAWING NUMBER 38605

REV D

SCALE NONE WEIGHT

SHEET 1 OF 1


BISHOP GRAPHICS, ACCUPRESS RECORDER NO. 3348

58

THESE DRAWINGS AND SPECIFICATIONS ARE THE PROPERTY OF JAMES B. LANSING SOUND INC. THEY ARE ISSUED IN STRICT CONFIDENCE AND SHALL NOT BE REPRODUCED, COPIED, OR USED AS THE BASIS FOR MANUFACTURE OR SALE OF APPARATUS WITHOUT PERMISSION.

NOTICE

THE FOLLOWING DCR'S ARE OUTSTANDING AGAINST THIS DRAWING.

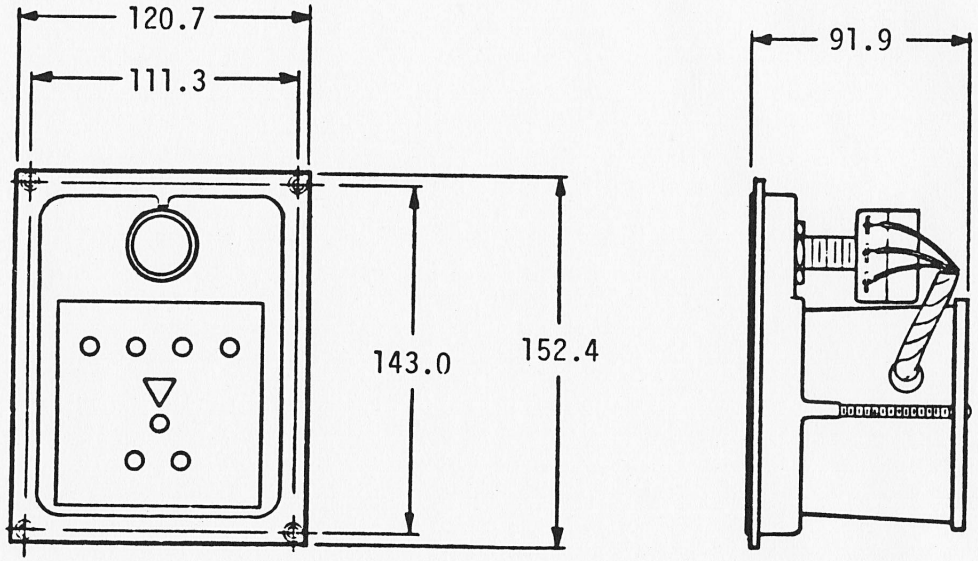

ITEM	PART NUMBER	DESCRIPTION	QTY	REMARKS
8	58042	MOUNTING TEMPLATE	1	
7	57329	CARTON	1	MRD 47303
6	12867	FILLER PAD	2	
5	10455	FILLER TUBE	1	
4	50768	INSTRUCTION MANUAL	1	
3	50766	WARRANTY STATEMENT	1	
2	55343	INSTALLATION KIT	1	MRD 55344
1	41191	MFD ITEM/WIRING DIAGRAM – 3105	1	

BILL OF MATERIAL

1. SEE DRAWING 57479 FOR PACKING INSTRUCTIONS.

NOTES: UNLESS OTHERWISE SPECIFIED

REVISIONS	ECN	LET.	CHANGE	DATE	BY
	57329	G	ADDED P/N 58042		
	57329	F	REVISED & REDRAWN		

QTY IN ASSY | PAT. DWG. | APPLICATION

UNLESS OTHERWISE SPECIFIED DIMENSIONS ARE IN INCHES
DECIMALS X ± .01 XX ± .005 FRACTIONS X/X ± 1/32 ANGULAR ±
TOLERANCE | MATERIAL | TREATMENT | MACHINE FINISH: V
DO NOT SCALE DRAWING


DRAWN | CHECK | DESIGN | ENGR. | APPR.


SALES MODEL, 3105

SIZE C | DRAWING NUMBER 41193 | REV G
SCALE NONE | WEIGHT | SHEET 1 OF 1

BISHOP GRAPHICS ACCUPRESS RECORDER NO. 3512

THESE DRAWINGS AND SPECIFICATIONS ARE THE PROPERTY OF JAMES B. LANSING SOUND INC. THEY ARE ISSUED IN STRICT CONFIDENCE AND SHALL NOT BE REPRODUCED, COPIED, OR USED AS THE BASIS FOR MANUFACTURE OR SALE OF APPARATUS WITHOUT PERMISSION.

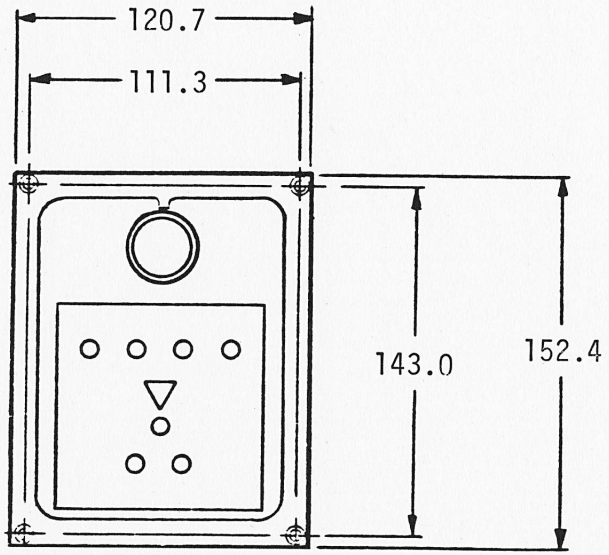

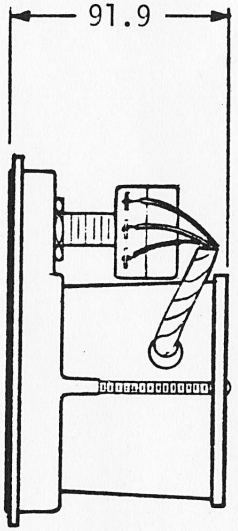

ITEM	PART NUMBER	DESCRIPTION	QTY	REMARKS
8	58042	MOUNTING TEMPLATE	1	
7	57329	CARTON	1	MRD 47303
6	10455	CARTON TUBE	1	
5	12867	FILLER PAD	2	
4	50768	INSTRUCTION MANUAL	1	
3	50766	WARRANTY STATEMENT	1	
2	55343	INSTALLATION KIT	1	MRD 55344
1	55769	MFD ITEM	1	

BILL OF MATERIAL

1. SEE DRAWING 57479 FOR PACKING INSTRUCTIONS.

NOTES: (UNLESS OTHERWISE SPECIFIED.)

REVISIONS

SYM	LTR	CHANGE	DATE	BY
	C	REVISED & REDRAWN		

UNLESS OTHERWISE SPECIFIED DIMENSIONS ARE IN INCHES

DECIMALS ANGULAR

TREATMENT

SALES MODEL, 5106

SIZE C | DRAWING NUMBER 55770 | REV D

SCALE NONE | WEIGHT | SHEET | OF


© JAMES GRAPHICS, ACTIPLESS
DRAWER NO. 3232


63

THESE DRAWINGS AND SPECIFICATIONS ARE THE PROPERTY OF JAMES d. LANSING SOUND INC. THEY ARE ISSUED IN STRICT CONFIDENCE AND SHALL NOT BE REPRODUCED, COPIED, OR USED AS THE BASIS FOR MANUFACTURE OR SALE OF APPARATUS WITHOUT PERMISSION.

NOTICE

THE FOLLOWING DCR'S ARE OUTSTANDING AGAINST THIS DRAWING.

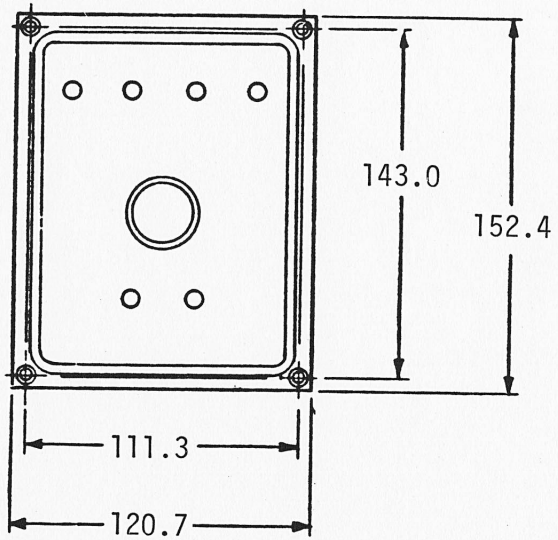

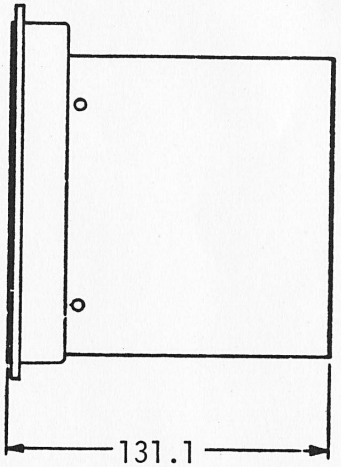

ITEM	PART NUMBER	DESCRIPTION	QTY	REMARKS
		BILL OF MATERIAL		
8	58042	MOUNTING TEMPLATE	1	
7	57329	CARTON	1	MRD 47303
6	12867	CARTON FILLER PAD	2	
5	10455	CARTON TUBE	1	
4	50768	INSTRUCTION MANUAL	1	
3	50766	WARRANTY STATEMENT	1	
2	55343	INSTALLATION KIT	1	MRD 55344
1	35154	MFD ITEM/ WIRING DIAGRAM – 3110	1	

NOTES: (UNLESS OTHERWISE SPECIFIED)

1. SEE DRAWING 57479 FOR PACKING INSTRUCTIONS.

REVISIONS				
ZONE	LET.	CHANGE	DATE	BY
	G	ADDED P/N 58042.		
	F	REVISED PER DCN		
	E	REVISED & REDRAWN		

QTY / MODEL / NEXT ASSY

APPLICATION

UNLESS OTHERWISE SPECIFIED DIMENSIONS ARE IN INCHES. BREAK SHARP EDGES .015

DECIMALS XXX=±.01 XX=±.005 FRACTIONS X/X=±1/32 ANGULAR ±

TIR

MATERIAL

TREATMENT

MACHINE FINISH: V

DO NOT SCALE DRAWING

DRAWN 4-5-77

CHECK

DESIGN

ENGR

APPR 5-9-77

TITLE: SALES MODEL, 3110

SIZE C

DRAWING NUMBER 35155

REV G

SCALE NONE

WEIGHT


SHEET 1 OF 1

BISHOP GRAPHICS/ACCUFEED REORDER NO. 3312

THESE DRAWINGS AND SPECIFICATIONS ARE THE PROPERTY OF JAMES B. LANSING SOUND INC. THEY ARE ISSUED IN STRICT CONFIDENCE AND SHALL NOT BE REPRODUCED, COPIED, OR USED AS THE BASIS FOR MANUFACTURE OR SALE OF APPARATUS WITHOUT PERMISSION.

NOTICE

THE FOLLOWING DCR'S ARE OUTSTANDING AGAINST THIS DRAWING.

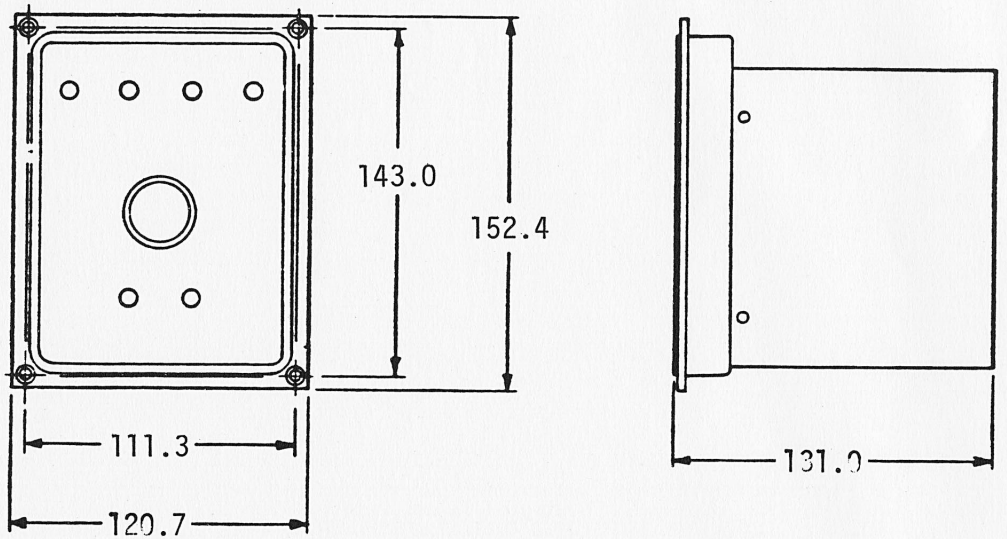

ITEM	PART NUMBER	DESCRIPTION	QTY	REMARKS
8	58042	MOUNTING TEMPLATE	1	
7	57329	CARTON	1	MRD 47303
6	10455	CARTON TUBE	1	
5	12867	FILLER PAD	2	
4	50768	INSTRUCTION MANUAL	1	
3	50766	WARRANTY STATEMENT	1	
2	55343	INSTALLATION KIT	1	MRD 55344
1	47029	MFD ITEM/ WIRING DIAGRAM-3115	1	

BILL OF MATERIAL

1. SEE DRAWING 57479 FOR PACKING INSTRUCTIONS.

NOTES: (UNLESS OTHERWISE SPECIFIED).

REVISIONS					
LTR	LET.	CHANGE	DATE	BY	APPROVED
F		ADDED P/N 58042			
E		REVISED PER DCR			
D		REVISED & REDRAWN			

UNLESS OTHERWISE SPECIFIED DIMENSIONS ARE IN INCHES
DECIMALS FRACTIONS ANGULAR
TOLERANCES
MATERIAL
MACHINE FINISH
DO NOT SCALE DRAWING

DRAWN
CHECKED
DESIGN
ENGR
MFG
QUALITY

SALES MODEL, 3115


SIZE C | DRAWING NUMBER 47037 | REV F
SCALE NONE | WEIGHT | SHEET 1 OF 1


© BUSINESS FORMS & FORMS APPROVED NUMBER NO. 5342

THESE DRAWINGS AND SPECIFICATIONS ARE THE PROPERTY OF JAMES B. LANSING SOUND INC. THEY ARE ISSUED IN STRICT CONFIDENCE AND SHALL NOT BE REPRODUCED, COPIED, OR USED AS THE BASIS FOR MANUFACTURE OR SALE OF APPARATUS WITHOUT PERMISSION.

NOTICE

THE FOLLOWING DCR'S ARE OUTSTANDING AGAINST THIS DRAWING.

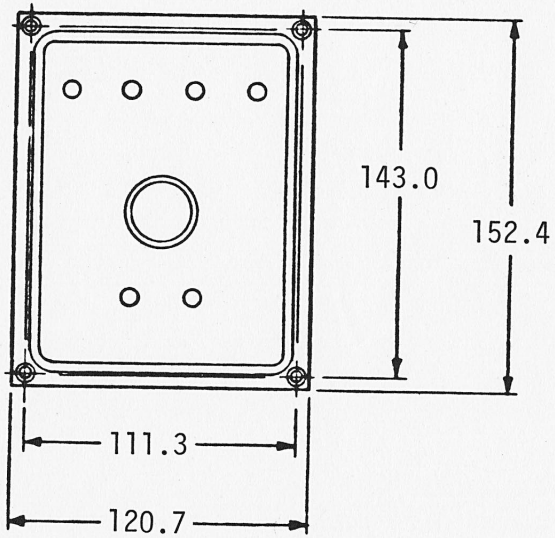

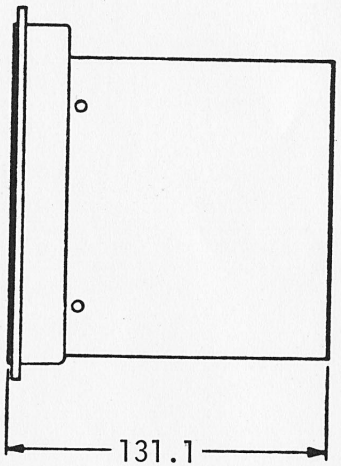

ITEM	PART NUMBER	DESCRIPTION	QTY	REMARKS
8	58042	MOUNTING TEMPLATE	1	
7	57329	CARTON	1	MRD 47303
6	12867	CARTON FILLER PAD	2	
5	10455	CARTON TUBE	1	
4	50768	INSTRUCTION MANUAL	1	
3	50766	WARRANTY STATEMENT	1	
2	55343	INSTALLATION KIT	1	MRD 55344
1	55156	MFD ITEM/WIRING DIAGRAM - 3120	1	

BILL OF MATERIAL

1. SEE DRAWING 57479 FOR PACKING INSTRUCTIONS.

NOTES: (UNLESS OTHERWISE SPECIFIED)

REVISIONS

ECN	LET.	CHANGE	DATE	BY
53	F	ADD ITEM 8	8/7	

UNLESS OTHERWISE SPECIFIED DIMENSIONS ARE IN INCHES

DECIMALS .XX ±.01 .XXX ±.005 FRACTIONS ±1/32 ANGULAR ±1°

MATERIAL

TREATMENT

MACHINE FINISH √

DO NOT SCALE DRAWING

DRAWN

CHECKED

APPROVED

SALES MODEL 3120

SIZE C | DRAWING NUMBER 35157 | REV G

DO NOnot MONEY | WEIGHT | SHEET 1 OF 1


99

REORDER NO. 5142

THESE DRAWINGS AND SPECIFICATIONS ARE THE PROPERTY OF JAMES B. LANSING SOUND INC. THEY ARE ISSUED IN STRICT CONFIDENCE AND SHALL NOT BE REPRODUCED, COPIED, OR USED AS THE BASIS FOR MANUFACTURE OR SALE OF APPARATUS WITHOUT PERMISSION.

NOTICE

THE FOLLOWING DCR'S ARE OUTSTANDING AGAINST THIS DRAWING.

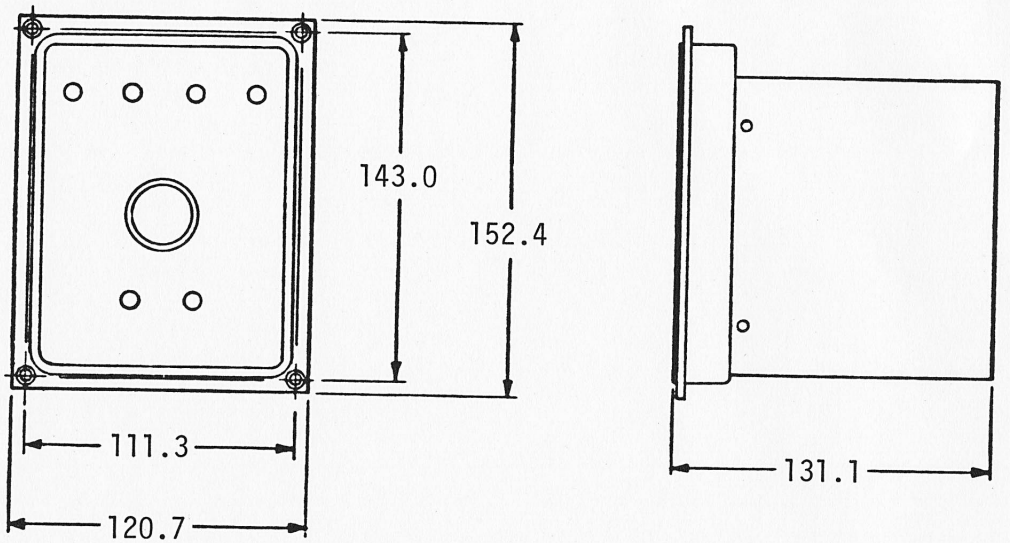

ITEM	PART NUMBER	DESCRIPTION	QTY	REMARKS
8	58042	MOUNTING TEMPLATE	1	
7	57329	CARTON	1	MRD 47303
6	12867	FILLER PAD	2	
5	10455	CARTON TUBE	1	
4	50768	INSTRUCTION MANUAL	1	
3	50766	WARRANTY STATEMENT	1	
2	55343	INSTALLATION KIT	1	MRD 55344
1	35024	MFD ITEM/ WIRING DIAGRAM -3125	1	

BILL OF MATERIAL


NOTES: (UNLESS OTHERWISE SPECIFIED)

1. SEE DRAWING 57479 FOR PACKING INSTRUCTIONS.

SALES MODEL 3125

THESE DRAWINGS AND SPECIFICATIONS ARE THE PROPERTY OF JAMES B. LANSING SOUND INC. THEY ARE ISSUED IN STRICT CONFIDENCE AND SHALL NOT BE REPRODUCED, COPIED, OR USED AS THE BASIS FOR MANUFACTURE OR SALE OF APPARATUS WITHOUT PERMISSION.

REVISIONS				
ECN	LET.	CHANGE	DATE	BY
8100	A	REL. TO PROD.	1/21/72	KG
9497	B	REV PER ECN	12/73	
487B	C	REV PER DCN	3/24/77	

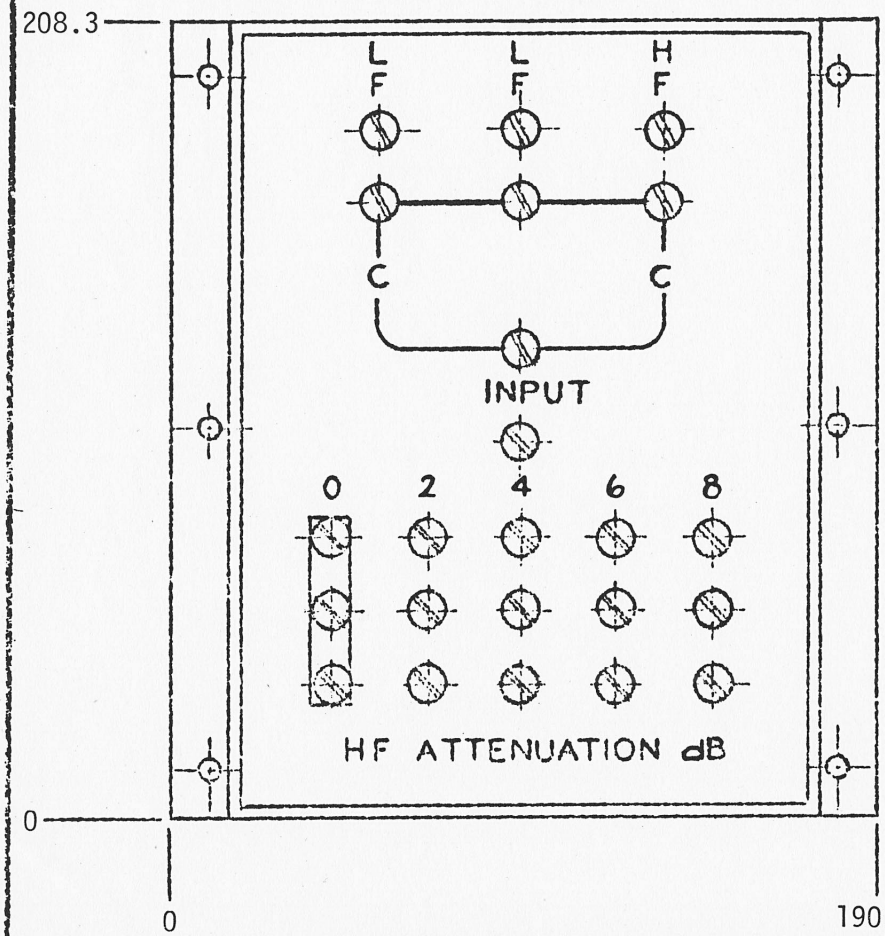

PROFESSIONAL DIVIDING NETWORK
It has very high power handling capacity and low insertion loss. High frequency attenuation is obtained in 2 dB steps by connecting a strap across the terminals corresponding to the desired attenuation. Nominal crossover frequency is 500 Hz. The crossover rate of both high and low frequencies is 12 dB per octave.

PART NO.	QTY.	DESCRIPTION
48552	1	MFD ITEM
47030	1	CARTON MRD 47303
10419	2	PAD, FILLER
50766	1	WARRANTY CARD
56911	1	INSTALLATION KIT# 55344

QTY	MODEL	NEXT DWG
APPLICATION		

UNLESS OTHERWISE SPECIFIED DIMENSIONS ARE IN INCHES.
DECIMALS .XX=±.01 .XXX=±.005 FRACTIONS X/X=±1/32 ANGULAR ±
TIR
MATERIAL:
TREATMENT:
MACHINE FINISH: √
DO NOT SCALE DRAWING


DRAWN: 1-6-72
CHECK: 2/4/72
DESIGN:
ENGR:
APPR: 2-4-72

JAMES B. LANSING SOUND, INC.
TITLE: SALES MODEL--3152 NETWORK
SIZE A | SALES MODEL | DRAWING NUMBER 48560 | REV. C
SCALE: | WEIGHT: | SHEET 1 OF 1

68

THESE DRAWINGS AND SPECIFICATIONS ARE THE PROPERTY OF JAMES B. LANSING SOUND INC. THEY ARE ISSUED IN STRICT CONFIDENCE AND SHALL NOT BE REPRODUCED, COPIED, OR USED AS THE BASIS FOR MANUFACTURE OR SALE OF APPARATUS WITHOUT PERMISSION.

REVISIONS				
ECN	LET.	CHANGE	DATE	BY
8100	A	REL. TO PROD.	2-72	DS
9497	B	REV PER ECN	1	
487B	C	REV PER ECN	2/4/72	

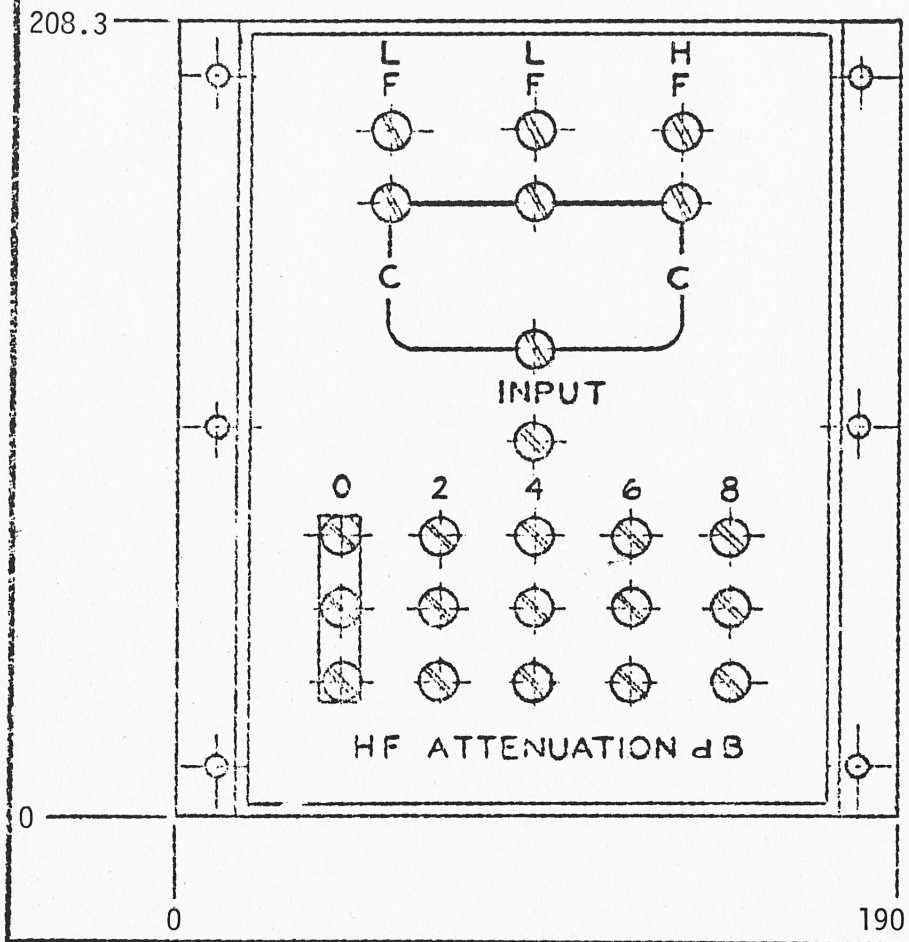

PROFESSIONAL DIVIDING NETWORK
It has very high power handling capacity and low insertion loss. High frequency attenuation is obtained in 2 dB steps by connecting a strap across the terminals corresponding to the desired attenuation. Nominal crossover frequency is 800 Hz. The crossover rate of both high and low frequencies is 12 dB per octave.

PART NO.	QTY.	DESCRIPTION
48554	1	MFD ITEM
47030	1	CARTON MRD 47303
10419	2	PAD, FILLER
56911	1	INST. KIT 55344
50766	1	WARRANTY CARD

UNLESS OTHERWISE SPECIFIED DIMENSIONS ARE IN INCHES.

DECIMALS .XX=±.01 .XXX=±.005 FRACTIONS X/X=±1/32 ANGULAR ±

TIR

MATERIAL:

TREATMENT:

MACHINE FINISH: V

DO NOT SCALE DRAWING

DRAWN: 1-12-72

CHECK: 2/4/72

DESIGN:

ENGR:

APPR: DS 2-4-72

JBL JAMES B. LANSING SOUND INC.

TITLE: SALES MODEL--3182 NETWORK

SIZE A | SALES MODEL | DRAWING NUMBER 48561 | REV C


SCALE: | WEIGHT: | SHEET 1 OF 1

QTY | MODEL | NEXT DWG

APPLICATION

69

THESE DRAWINGS AND SPECIFICATIONS ARE THE PROPERTY OF JAMES B. LANSING SOUND INC. THEY ARE ISSUED IN STRICT CONFIDENCE AND SHALL NOT BE REPRODUCED, COPIED OR USED AS THE BASIS FOR MANUFACTURE OR SALE OF APPARATUS WITHOUT PERMISSION

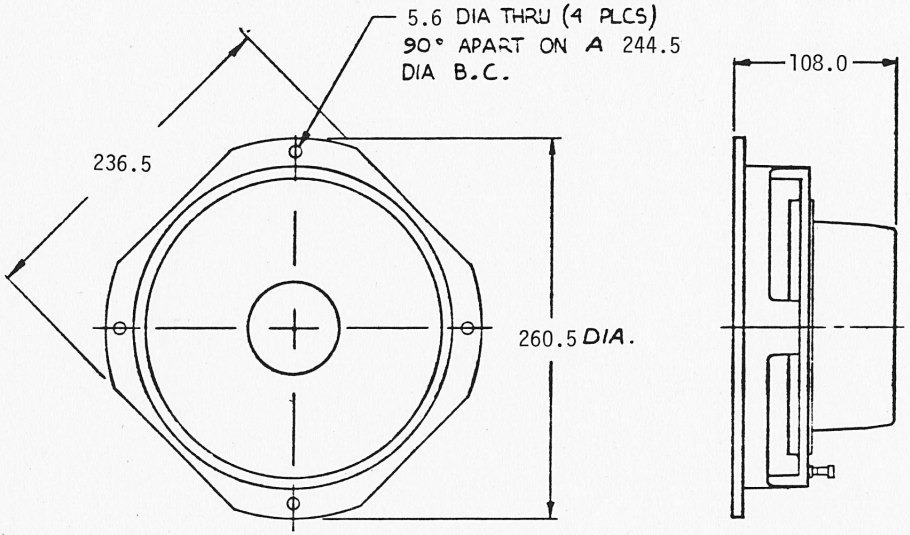

2. BAFFLE HOLE CUTOUT :
   FRONT MOUNT -228.6 DIA.
   REAR MOUNT - 222.3 DIA.

1. SEE DRAWING 57476 FOR PACKING INSTRUCTIONS.

NOTES: (UNLESS OTHERWISE SPECIFIED)

BILL OF MATERIAL

ITEM	PART NUMBER	DESCRIPTION	QTY	REMARKS
11	12867	CARTON, FILLER PAD	1	
10	34096	CARTON	1	47303
9	35318	PAD, POLYSTYRENE 12"	1	
8	—			
7	—			
6	—			
5	50639	INSTRUCTION MANUAL	1	
4	50766	WARRANTY STATEMENT	1	
3	21770	GASKET, VINYL	1	
2	55342	INSTALLATION KIT	1	55344
1	50233	MFD ITEM	1	

REVISIONS

ECN	LET.	CHANGE	DATE	BY
6881	E	REV PER ECN		
6008	D	REVISED & REDRAWN		

DRAWN 4-[illegible]
CHECK 4-25-77
DESIGN —
ENGR —
APPR 5-2-77

UNLESS OTHERWISE SPECIFIED DIMENSIONS ARE IN INCHES
DECIMALS XXXX ± .01 XXXX ± .005
FRACTIONS XX ± 1/32
ANGULAR ±
TOL. MATERIAL
TREATMENT
MACHINE FINISH
DO NOT SCALE DRAWING


SALES MODEL, K 110

SIZE C — DRAWING NUMBER 50234 — REV E
SCALE NONE — WEIGHT — SHEET 1 OF 1

72

© KEUFFEL & ESSER CO. GRAPHICS ACCUPRESS
HEINDER NO 3342

THESE DRAWINGS AND SPECIFICATIONS ARE THE PROPERTY OF JAMES B. LANSING SOUND, INC. THEY ARE ISSUED IN STRICT CONFIDENCE AND SHALL NOT BE REPRODUCED, COPIED, OR USED AS THE BASIS FOR MANUFACTURE OR SALE OF APPARATUS WITHOUT PERMISSION.

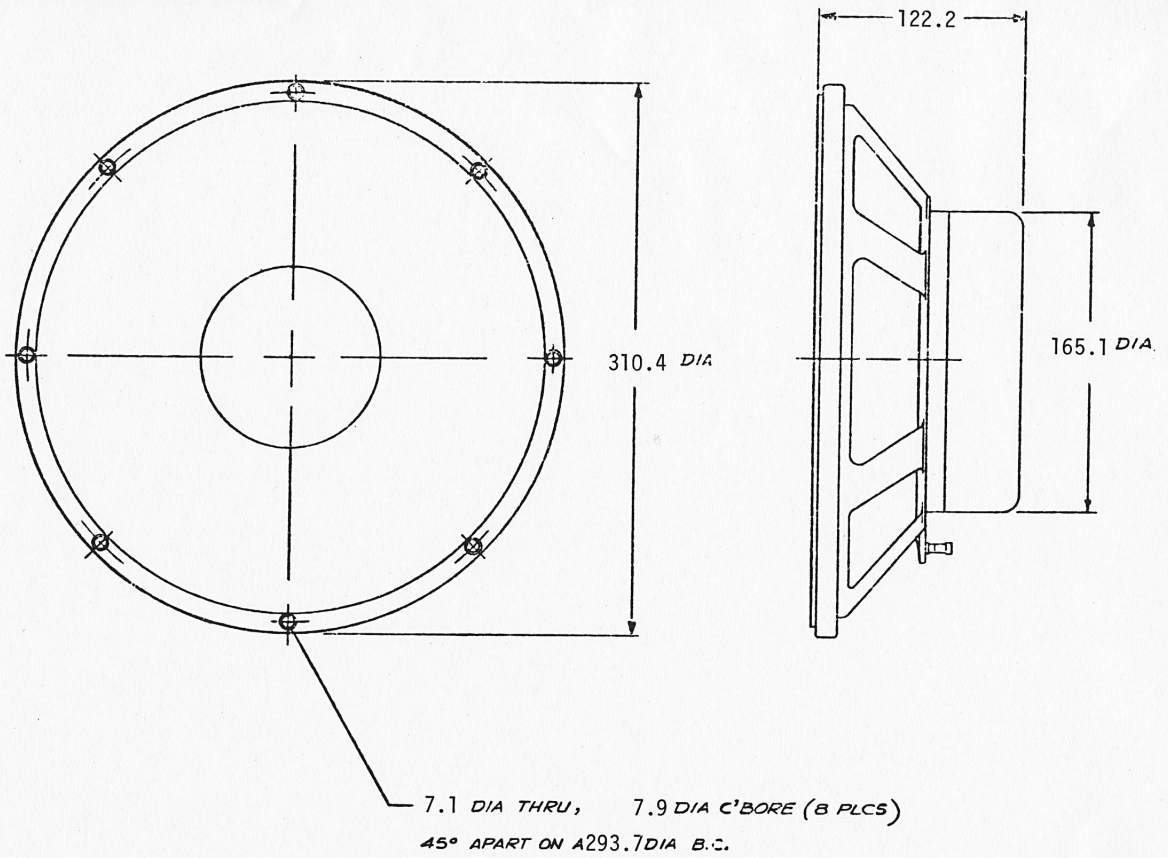

ITEM	PART NUMBER	DESCRIPTION	QTY	REMARKS
8	34096	CARTON	1	MRD 47303
7	21805	PAD	1	MICROFOAM
6	35318	PAD, EXPANDED POLYSTYRENE	1	
5	50766	WARRANTY STATEMENT	1	
4	50639	INSTRUCTION MANUAL	1	
3	20253	GASKET, VINYL	1	
2	55341	INSTALLATION KIT	1	MRD 55344
1	50244	MFD ITEM	1	

BILL OF MATERIAL

2. BAFFLE HOLE CUTOUT TO BE 281.0 DIA.

1. SEE DRAWING 57476 FOR PACKING INSTRUCTIONS.

NOTES: (UNLESS OTHERWISE SPECIFIED)

REVISIONS	ECN	LET.	CHANGE	DATE	BY
	6095	D	REVISED & REDRAWN	5/10/77	

UNLESS OTHERWISE SPECIFIED DIMENSIONS ARE IN INCHES. BREAK SHARP EDGES .010

DECIMALS XX=±.01 XXX=±.005 FRACTIONS X/X=±1/32 ANGULAR ±

TIR

MATERIAL:

TREATMENT:

MACHINE FINISH: V

DO NOT SCALE DRAWING

QTY / MODEL / NEXT DWG

APPLICATION

DRAWN 5-10-77

CHECK 5-10-77

DESIGN

ENGR

APPR. 5-5-77

TITLE: SALES MODEL, K120

SIZE C

DRAWING NUMBER 50245

REV D


SCALE: NONE

WEIGHT:

SHEET 1 OF 1

73

THESE DRAWINGS AND SPECIFICATIONS ARE THE PROPERTY OF JAMES B. LANSING SOUND INC. THEY ARE ISSUED IN STRICT CONFIDENCE AND SHALL NOT BE REPRODUCED, COPIED, OR USED AS THE BASIS FOR MANUFACTURE OR SALE OF APPARATUS WITHOUT PERMISSION.

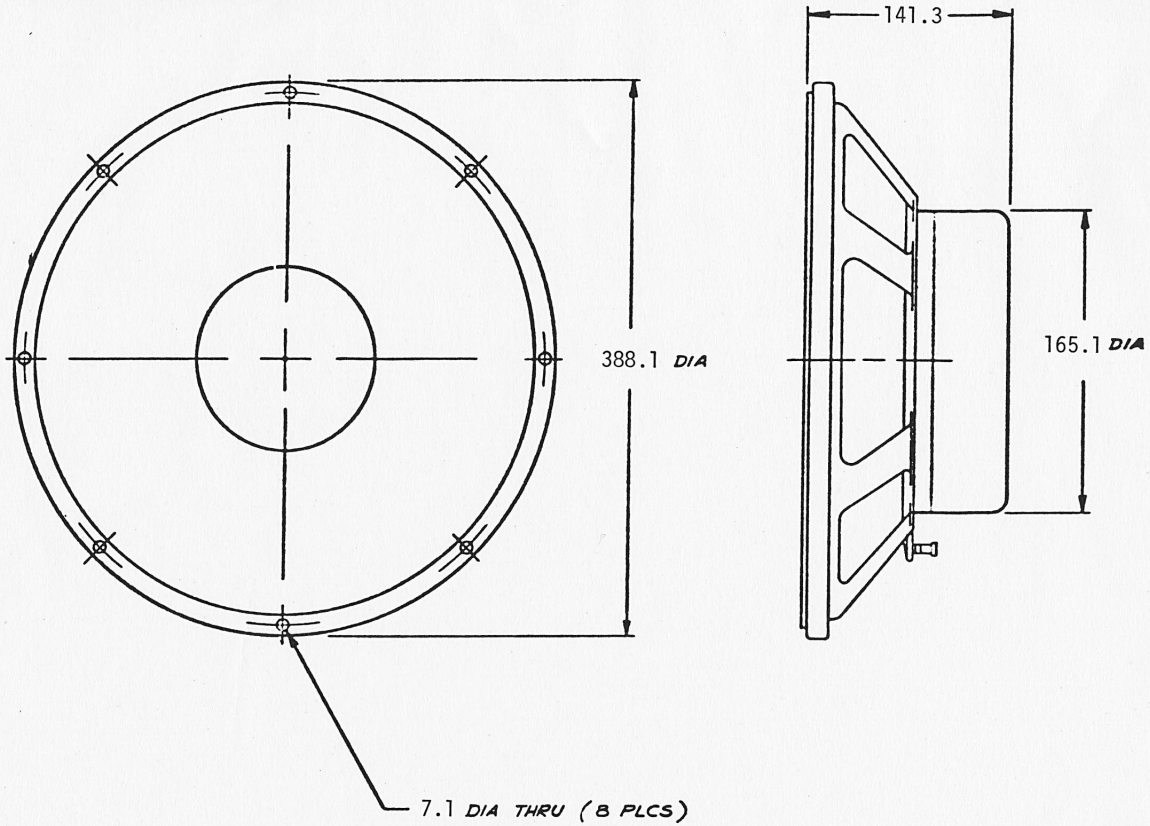

2. BAFFLE HOLE CUTOUT:

FRONT MOUNT — 342.9 DIA.

REAR MOUNT — 354.8 DIA.

1. SEE DRAWING 57476 FOR PACKING INSTRUCTIONS.

NOTES: (UNLESS OTHERWISE SPECIFIED).

ITEM	PART NO.	DESCRIPTION	QTY	REMARKS
3	35452	CARTON	1	MRD 47303
7	21805	PAD	1	
6	34940	PAD, EXPANDED POLYSTYRENE	1	
5	50639	INSTRUCTION MANUAL	1	
4	50766	WARRANTY STATEMENT	1	
3	34499	GASKET, VINYL	1	
2	55340	INSTALLATION KIT	1	MRD 55344
1	50273	MFD ITEM	1	

BILL OF MATERIAL

REVISIONS					
5/85	D	REVISED & REDRAWN			
ECN	LET.	CHANGE	DATE	BY	

UNLESS OTHERWISE SPECIFIED DIMENSIONS ARE IN INCHES
BREAK SHARP EDGES .015
DECIMALS FRACTIONS ANGULAR
TOLERANCE .005 1/32
TOLERANCE
MATERIAL
TREATMENT
MACHINE FINISH
DO NOT SCALE DRAWING

DRAWN 3-27-77
CHECK 3-27-77
DESIGN
ENGR
APPR 3-27-77


TITLE SALES MODEL, K130

SIZE C | DRAWING NUMBER 50274 | REV D

SCALE NONE WEIGHT | SHEET 1 OF 1

BISHOP GRAPHICS/ACCUPRESS REORDER NO. 3342

THESE DRAWINGS AND SPECIFICATIONS ARE THE PROPERTY OF LOUIS D. LAMBERG SOUND INC. THEY ARE ISSUED IN STRICT CONFIDENCE AND SHALL NOT BE REPRODUCED, COPIED, OR USED AS THE BASIS FOR MANUFACTURE OR SALE OF APPARATUS WITHOUT PERMISSION.

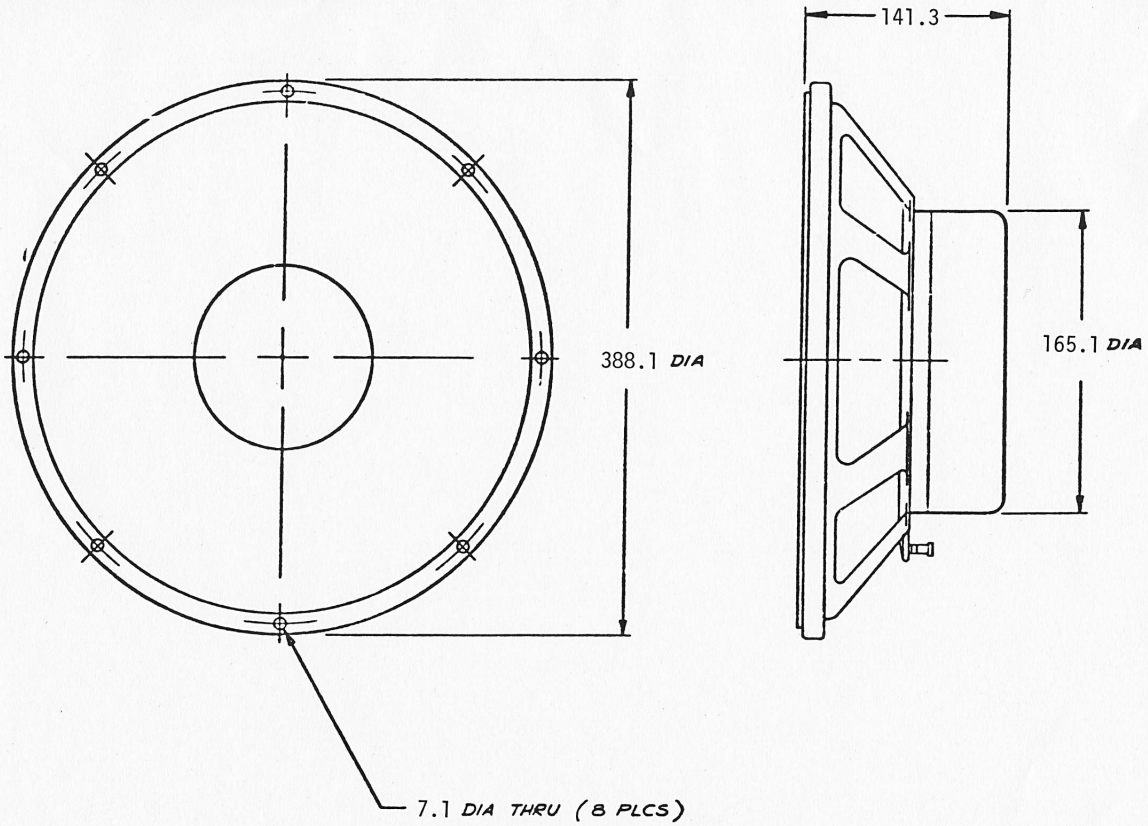

ITEM	PART NO.	DESCRIPTION	QTY	REMARKS
8	35452	CARTON	1	MRD 47303
7	21805	PAD	1	
6	34940	PAD, EXPANDED POLYSTYRENE	1	
5	50639	INSTRUCTION MANUAL	1	
4	50766	WARRANTY STATEMENT	1	
3	34499	GASKET, VINYL	1	
2	55340	INSTALLATION KIT	1	MRD 55344
1	50275	MFD ITEM	1	

BILL OF MATERIAL

2. BAFFLE HOLE CUTOUT:

FRONT MOUNT — 342.9 DIA.

REAR MOUNT — 354.8 DIA.

1. SEE DRAWING 57476 FOR PACKING INSTRUCTIONS.

NOTES: (UNLESS OTHERWISE SPECIFIED).

REVISIONS	ECN	LET.	CHANGE	DATE	BY
	00986	D	REVISED & REDRAWN		

UNLESS OTHERWISE SPECIFIED DIMENSIONS ARE IN INCHES

DECIMALS X ± .01 X.X ± .005 FRACTIONS ± 1/32 ANGULAR ±

TIP MATERIAL

TREATMENT

MACHINE FINISH

DO NOT SCALE DRAWING

DRAWN

CHECKED

DESIGN

ENG.

MFG.

TITLE: SALES MODEL, K140


SIZE C | DRAWING NUMBER 50276 | REV D

SCALE NONE WEIGHT | SHEET 1 OF 1

BISHOP GRAPHICS ACCUPRESS REORDER NO 3342

75

THESE DRAWINGS AND SPECIFICATIONS ARE THE PROPERTY OF JAMES B. LANSING SOUND INC. THEY ARE ISSUED IN STRICT CONFIDENCE AND SHALL NOT BE REPRODUCED, COPIED, OR USED AS THE BASIS FOR MANUFACTURE OR SALE OF APPARATUS WITHOUT PERMISSION

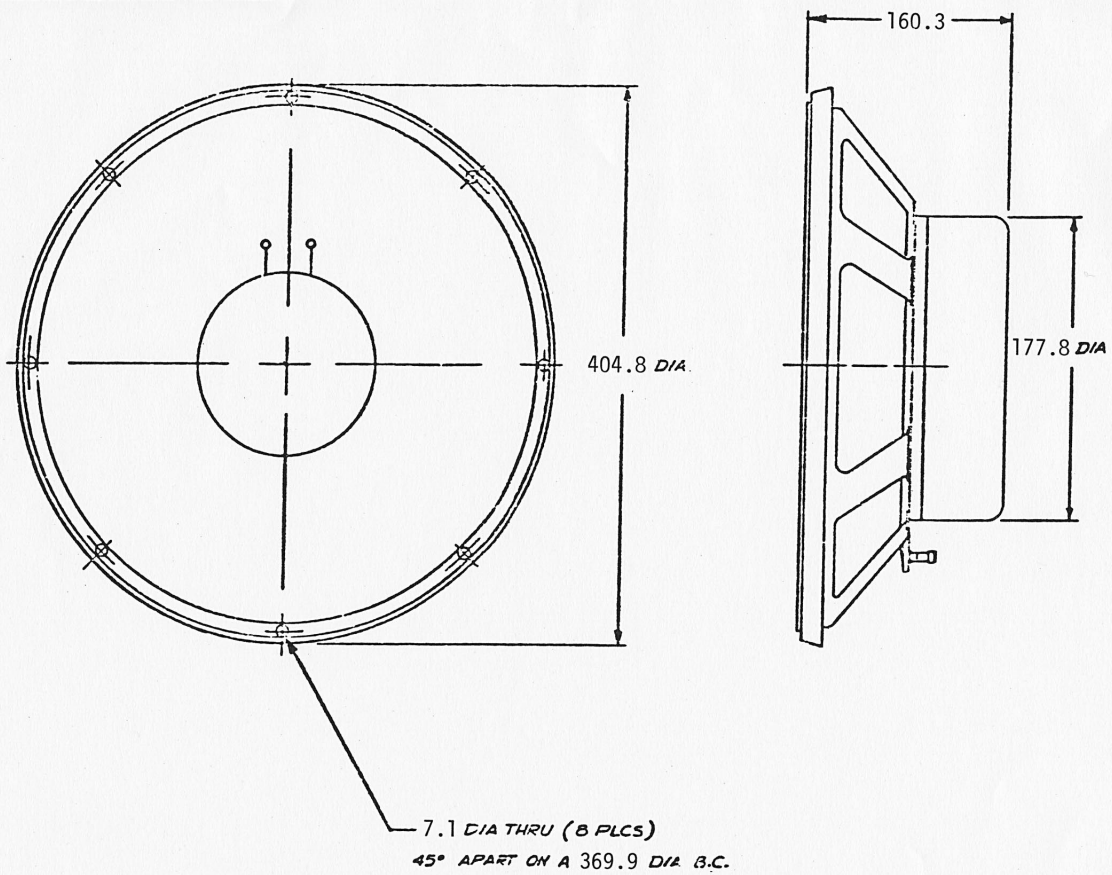

ITEM	PART NUMBER	DESCRIPTION	QTY	REMARKS
8	35452	CARTON	1	MRD 47303
7	57462	PLYWOOD BD. ASSY	1	
6	21898	WASHER, FLAT, #10	4	
5	22279	SCREW, #10-32 × 1 1/2 FIL.HD.	4	
4	50639	INSTRUCTION MANUAL	1	
3	50766	WARRANTY STATEMENT	1	
2	57548	INSTALLATION KIT	1	MRD 55344
1	51322	MFD ITEM	1	

BILL OF MATERIAL

3. ITEMS 5, 6, & 7 ARE USED FOR PACKING ONLY.
2. BAFFLE HOLE CUTOUT:
   FRONT MOUNT – 354.8 DIA.
   REAR MOUNT – 342.9 DIA.
1. SEE DRAWING 57477 FOR PACKING INSTRUCTIONS.

NOTES: (UNLESS OTHERWISE SPECIFIED)

REVISIONS
5339 H REVISED & RELEASED

UNLESS OTHERWISE SPECIFIED DIMENSIONS ARE IN INCHES.
DECIMALS XXX±.010 XX±.03 FRACTIONS ±1/32 ANGULAR ±1°
DO NOT SCALE DRAWING


DRAWN 3-6-72
CHECKED 3-21-72
APPR. 3-21-72

TITLE SALES MODEL, K145
SIZE C
DRAWING NUMBER 51323
REV H
SCALE NONE WEIGHT
SHEET 1 OF 1

TOLEDO GRAPHICS, ACCUPRESS

76

THESE DRAWINGS AND SPECIFICATIONS ARE THE PROPERTY OF JAMES B. LANSING SOUND INC. AND ARE ISSUED IN STRICT CONFIDENCE AND SHALL NOT BE REPRODUCED, COPIED, OR USED AS THE BASIS FOR MANUFACTURE OR SALE OF APPARATUS WITHOUT PERMISSION.

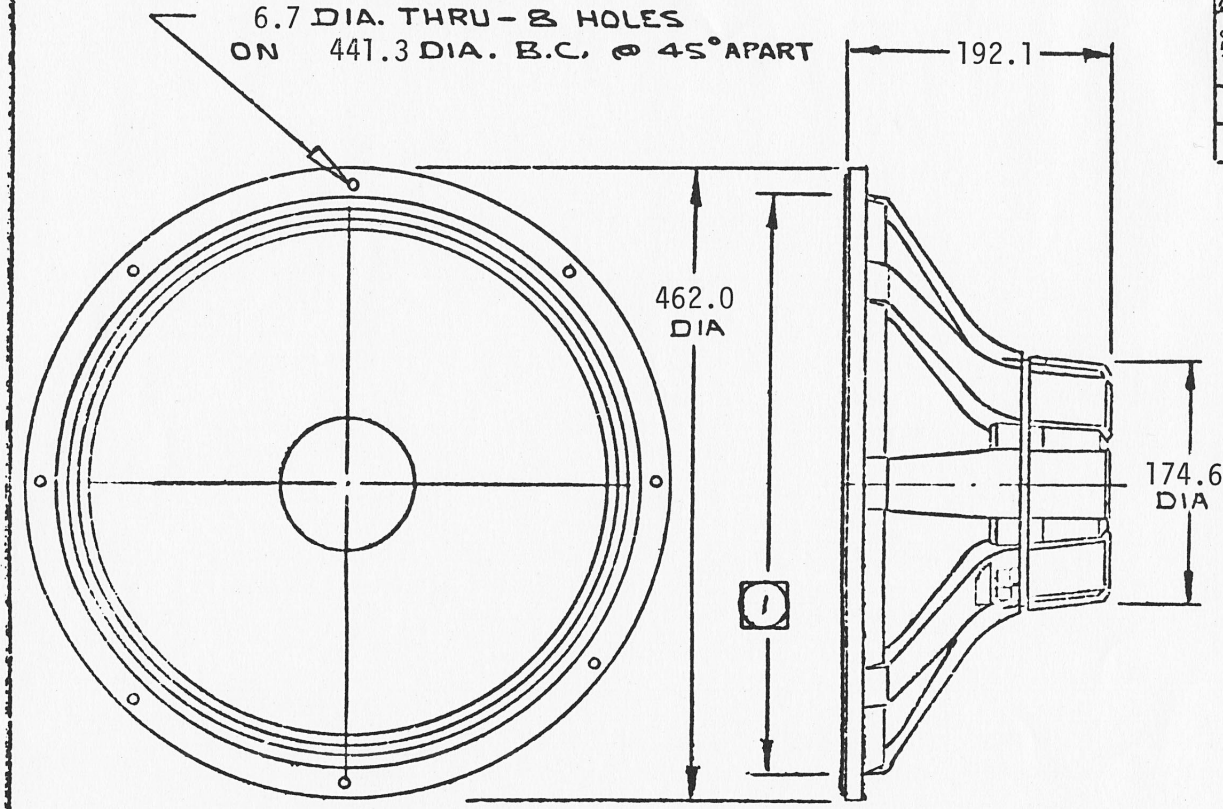

REVISIONS				
ECN	LET.	CHANGE	DATE	BY
5770C	A	REL. FOR PROD.	8/72	RSH
810A	B	ADDED (4) 51273	8/72	RSH
793B	C	P/N 21754 WAS 21896	8/21/73	RSH

PART NO.	QTY.	DESCRIPTION
52185	1	MFD. ITEM K151
51692	1	PLYWOOD BD ASSY. [3]
21805	1	PAD
51199	1	CARTON MRD 47303
55340	1	INSTALLATION KIT #L
51273	4	GASKET
21754	4	SCREW, 10-32 X 1, FL HD [3]
21898	4	WASHER [3]

NOTICE

THE FOLLOWING DCR'S ARE OUTSTANDING AGAINST THIS DRAWING.

[3] FOR SHIPPING USE ONLY.
2. LITERATURE IN CARTON TO INCLUDE 50601 WARRANTY CARD, OWNERS MANUAL MPI 100, 50639.
[1] 427.0 DIA BAFFLE HOLE CUTOUT FOR FRONT MTG.
NOTE: 422.3 FOR REAR MTG.

UNLESS OTHERWISE SPECIFIED DIMENSIONS ARE IN INCHES.
DECIMALS .XX=±.01 .XXX=±.005 FRACTIONS X/X=±1/32 ±
MATERIAL:
TREATMENT:
MACHINE FINISH: V
DO NOT SCALE DRAWING

DRAWN: M. Z-29-73
CHECK: E-15-73 JB
8-22-73 SAM
— 8/21/73

JAMES B. LANSING SOUND INC.

TITLE: SALES MODEL, K151

SIZE: A | SALES MODEL DWG. | 52184 | REV: C


SCALE: — | WEIGHT: — | SHEET 1 OF 1


77


THESE DRAWINGS AND SPECIFICATIONS ARE THE PROPERTY OF JAMES B. LANSING SOUND INC. AND ARE ISSUED IN STRICT CONFIDENCE AND SHALL NOT BE REPRODUCED, COPIED, OR USED AS THE BASIS FOR MANUFACTURE OR SALE OF APPARATUS WITHOUT PERMISSION.

NOTICE


THE FOLLOWING DOES / DO NOT APPLY OUTSTANDING AGAINST THIS DRAWING.

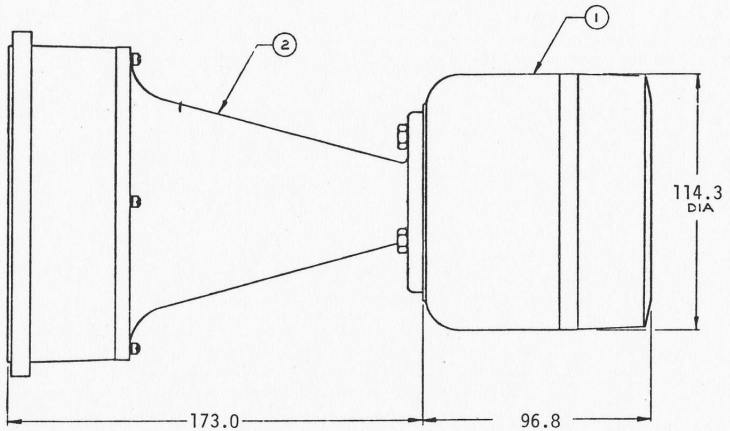

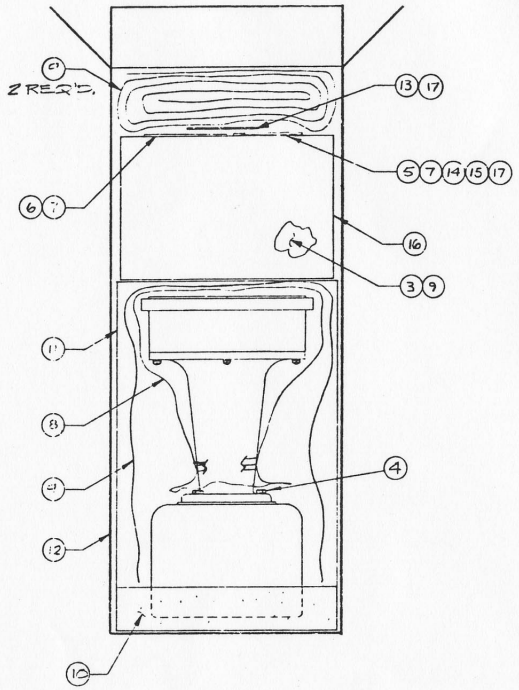

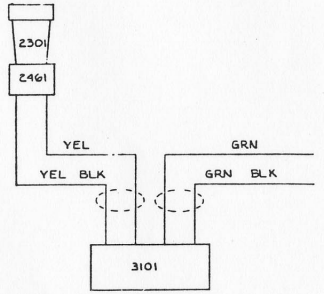

WIRING DIAGRAM

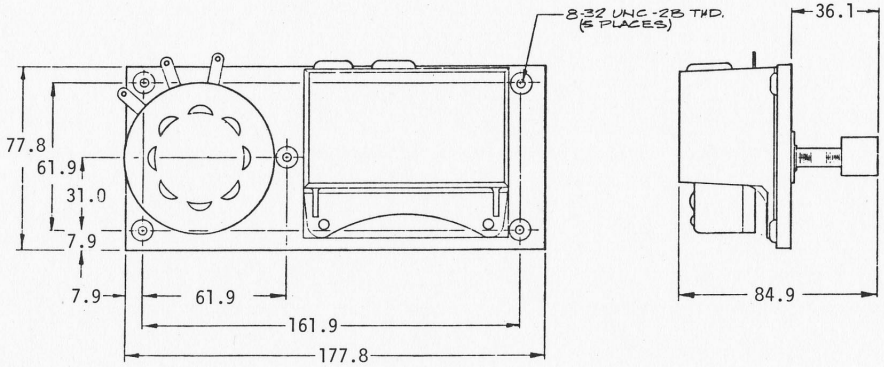

ITEM	PART NO.	DESCRIPTION	QTY	REMARKS
17	58026	TECHNICAL MANUAL, PROFESSIONAL	1	
16	32161	CARTON	1	MRD 47303
15	21848	SCREW, 1/4-20 X 1 FLAT HD.	4	
14	21904	T-NUT, 1/4-20	4	
13	50766	WARRANTY CARD	1	
12	48581	CARTON	1	MRD 47303
11	29264	CARTON	1	MFD 47303
10	34623	FILLER	1	
9	33353	PACKAGING	4	
8	21794	BAG, POLYETHYLENE	1	
7	117103	BAG, POLYETHYLENE	2	
6	52033	FOILCAL	1	
5	52014	SCREW, 8-32 X 1¼, FLAT HD.	5	
4	35307	SCREW, ½-20 x ½, HEX BOLT	3	
3	51590	MFD ITEM, 3101	1	
2	52060	MFD ITEM, 2301	1	
1	51620	MFD ITEM, 2461	1	

BILL OF MATERIAL

7. PLACE ITEMS 14 & 15 IN ONE OF ITEM 7 & TAPE TO OUTSIDE OF ITEM 16.
6. WRAP ITEM 3 WITH ONE OF ITEM 9.
5. APPROPRIATE MODEL NO. TO BE STAMPED ON CARTON.
4. PLACE ITEM 10 IN ONE OF ITEM 7 & TAPE TO OUTSIDE OF ITEM 16, AS SHOWN.
3. TAPE ITEM 5 SECURELY TO OUTSIDE OF ITEM 3, AS SHOWN.
2. FOLD ITEM 9 QTY 1 INTO EIGHTHS & PLACE ON TOP OF ITEM 3.
1. AFTER ASSEMBLING ITEMS 1 & 2 WITH ITEM 4, PLACE ITEM 8 OVER LENS & BODY OF HORN AND TAPE CLOSED. WRAP WITH ITEM 9 QTY 2, AND PLACE IN ITEM 12.

NOTES: (UNLESS OTHERWISE SPECIFIED)

UNLESS OTHERWISE SPECIFIED DIMENSIONS ARE IN INCHES
DECIMALS ± .XX .XXX
FRACTIONS ±
TOLERANCE
MATERIAL
TREATMENT
MACHINE FINISH
DO NOT SCALE DRAWING

DRAWN
CHECKED
ENGR.
MFR.


SALES MODEL 2901


SIZE D
DRAWING NUMBER 30573
REV E
SCALE
WEIGHT
SHEET 1 OF 1


THESE DRAWINGS AND SPECIFICATIONS ARE THE PROPERTY OF JAMES B. LANSING SOUND INC. AND ARE HELD IN STRICT CONFIDENCE AND SHALL NOT BE REPRODUCED, COPIED, OR USED AS A BASIS FOR MANUFACTURE OR SALE OF APPARATUS WITHOUT PERMISSION.


NOTICE

THE FOLLOWING DOTTED LINE CONSTRUCTION APPLIES AGAINST THIS DRAWING.

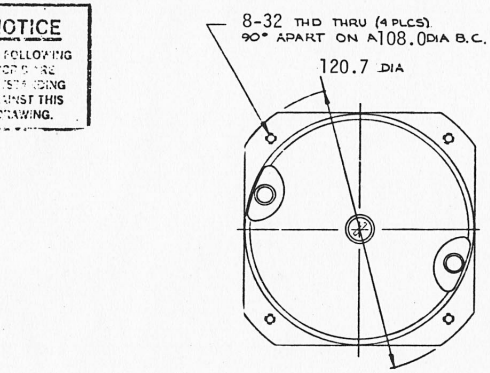


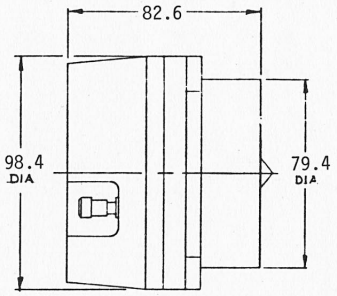


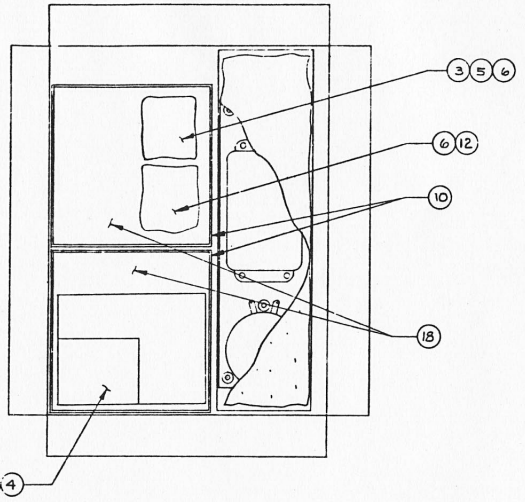

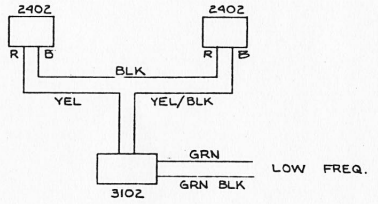

WIRING DIAGRAM

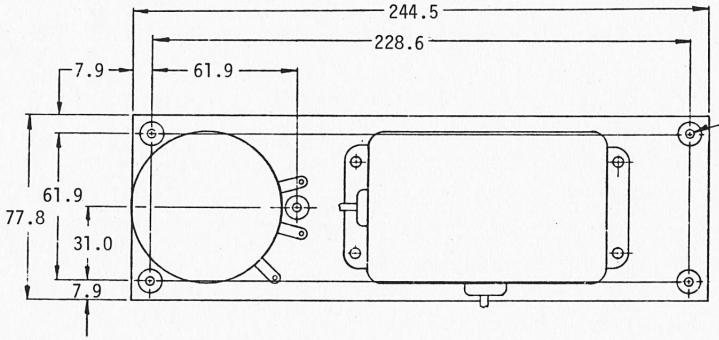

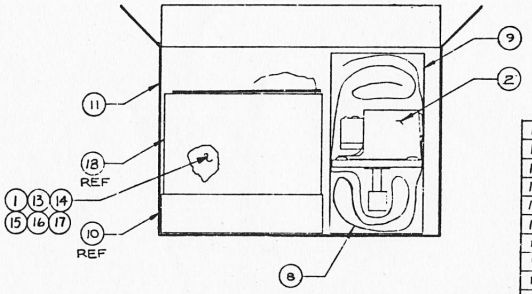

ITEM	PART NO.	DESCRIPTION	QTY	
18	57072	CARTON	2	MRD 47303
17	47311-02	CONTAINER BOTTOM	4	
16	21938	BAG, POLYETHYLENE	2	
15	54826	GASKET, CORK	2	
14	51795	GASKET, VINYL	2	
13	57495	INSTALLATION KIT	2	MRD 55344
12	52014	SCREW, 8-32 X 1¼ FLAT HD.	13	
11	54893	CARTON	1	MRD 47303
10	54850	FILLER	2	
9	54894	FILLER	1	
8	33353	PACKAGING.	3	
7	58026	PROF. TECH. MANUAL	1	
6	11710 5	BAG, POLYETHYLENE	2.	
5	54875	FOILCAL	1	
4	50756	WARRANTY STATEMENT	1	
3	56221	WIRE, BLK, 10"	1	MRD 56863
2	54853	MFD ITEM, 3102	1	
1	5-1816	MFD ITEM, 2402	2	

BILL OF MATERIAL

5. WRAP ITEM 2 WITH 3 PIECES OF ITEM 8.
4. PLACE ITEM 1 IN ONE OF ITEM 16 AND PLACE IN ITEMS 17.
3. APPROPRIATE MODEL NO. TO BE STAMPED ON CARTON.
2. PLACE ITEMS 7 & 4 ON TOP OF ITEM 18.
1. PLACE ITEMS 3 & 5 INTO ITEM 6 ; ITEM 3 SHALL BE ON PAPER SIDE. TAPE SECURELY TO ITEM 1 AS SHOWN.

NOTES : (UNLESS OTHERWISE SPECIFIED)

REVISIONS					
REV	LTR	CHANGE	DATE	BY	
	B	ADD TECH MANUAL, DELETE ITEM 9	7/11/78		
	C	REVISED & REDRAWN	8/4/78		

QTY PER UNIT NEXT ASSY: APP'D CARTON

UNLESS OTHERWISE SPECIFIED DIMENSIONS ARE IN INCHES. BREAK SHARP EDGES-.005

DECIMALS .X ±.01 .XX ±.005 .XXX ±.002 | FRACTIONS ±1/64 | ANGULAR ±

TOLERANCES

MATERIAL:

TREATMENT:

MACHINE FINISH

DO NOT SCALE DRAWING

DRAWN: D. [illegible] 7/7/78

CHECK: J. Mar. 7/8

ENGR:

DESIGN:

APPR. JBL: 7/8/78


JBL JAMES B. LANSING SOUND, INC.

SALES MODEL, 2902

SIZE: D | DRAWING NUMBER: 54897 | REV: E

SCALE: | WEIGHT: | SHEET 1 OF 1

THESE DRAWINGS AND SPECIFICATIONS ARE THE PROPERTY OF JAMES B. LANSING SOUND INC. THEY ARE ISSUED IN STRICT CONFIDENCE AND SHALL NOT BE REPRODUCED, COPIED, OR USED AS THE BASIS FOR MANUFACTURE OR SALE OF APPARATUS WITHOUT PERMISSION.

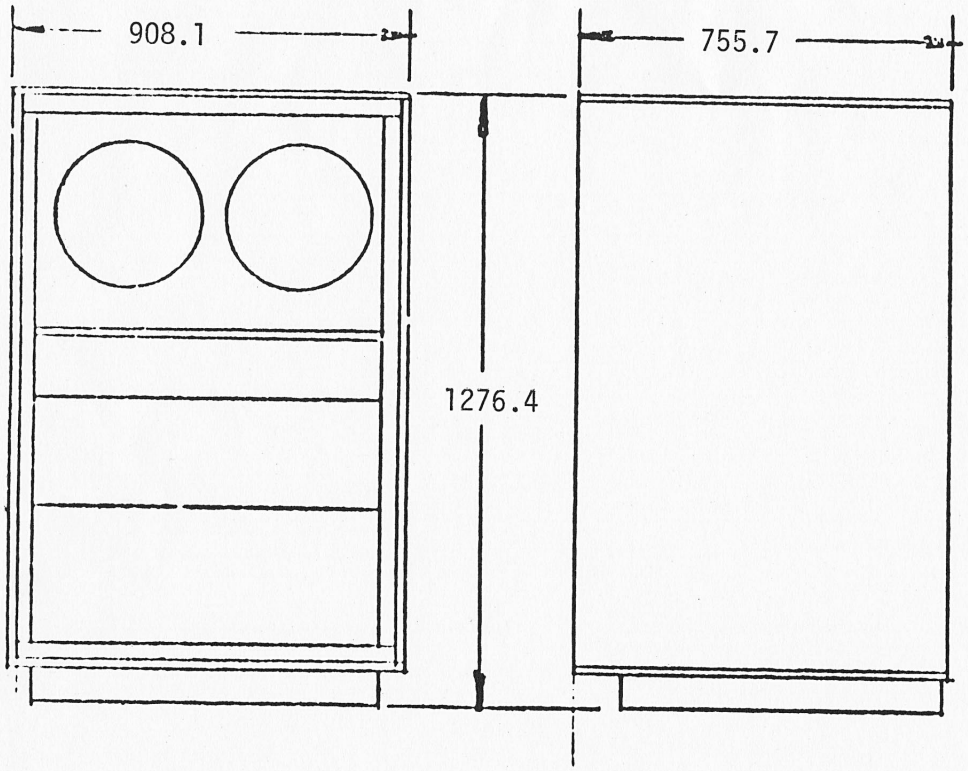

REVISIONS

ECN	LET.	CHANGE	DATE	BY
1947	A	REL FOR PROD	2 26 [illegible]	[illegible]
3102	B	INC PER ECN	8-31	[illegible]
8458	C	PER ECN	11-2[illegible]	[illegible]
12[illegible]4	D	PER EO	10-2[illegible]	[illegible]

P/N	DESC	QTY	
47084	MFD ITEM [1]	1	
54255	CARTON	1	(MRD 47303)
54254	FILLER	1	
53295	CORNER PAD	4	

FINISH: FLAT BLACK

[1] LITERATURE IN 50630 ENVELOPE (STAPLED TO BACK OF CABINET) TO INCLUDE

NOTE: 50601 WARRANTY CARD

QTY	MODEL	T DWG
	1270	

APPLICATION

UNLESS OTHERWISE SPECIFIED DIMENSIONS ARE IN INCHES.
BREAK SHARP EDGES .015

DECIMALS .XX=±.01 .XXX=±.005 FRACTIONS X/X=±1/32 ANGULAR ±

@ —— TIR
1. ——
2. ——
11 ——

MATERIAL: ——
TREATMENT: ——
MACHINE FINISH: V ——
DO NOT SCALE DRAWING

DRAWN: [illegible] 1-11-70
CHECK: [illegible] 1/16/71
DESIGN: ——
ENGR: [illegible]
APPR: [illegible] 2-26-71

JBL JAMES B LANSING SOUND INC.
[illegible]

TITLE: SALES MODEL, 4520BK


SIZE		DRAWING NUMBER	REV
A	SALES MODEL	47085	D

SCALE: —— WEIGHT: —— SHEET 1 1

84

THESE DRAWINGS AND SPECIFICATIONS ARE THE PROPERTY OF JAMES B. LANSING SOUND INC. THEY ARE ISSUED IN STRICT CONFIDENCE AND SHALL NOT BE REPRODUCED; COPIED, OR USED AS THE BASIS FOR MANUFACTURE OR SALE OF APPARATUS WITHOUT PERMISSION.

REVISIONS			
ECN	LET.	CHANGE	DATE
7155	A	RELEASE FOR PROD	
8107	B	INC BOM	
8488	C	PER ECN	
9214	D	PER EO	

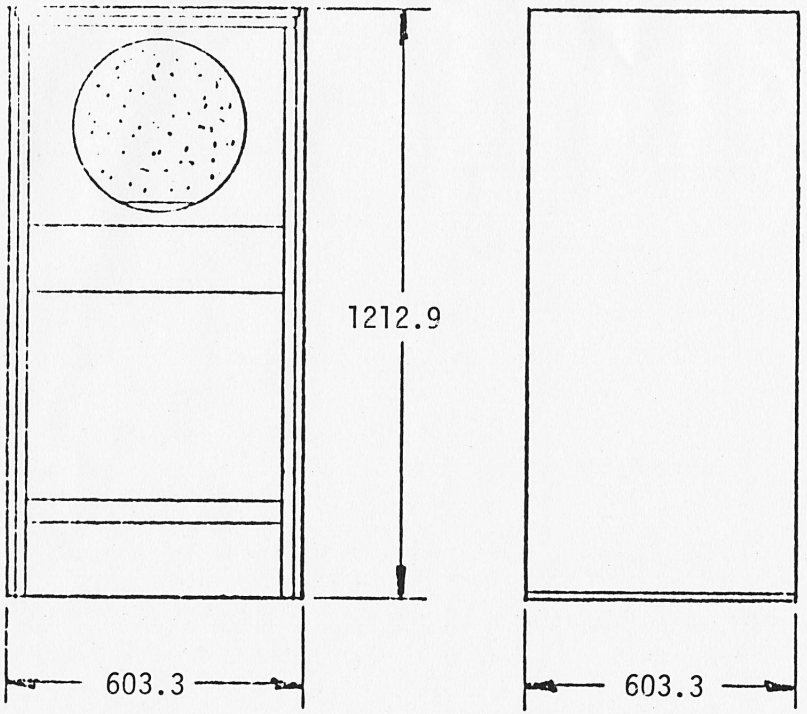

P/N	DESC	QTY
35210	MFD ITEM [1]	1
54256	CARTON MRD 47303	1
53295	CORNER PAD	8

[1] LITERATURE IN 50630 ENVELOPE (STAPLED TO BACK OF CABINET) TO INCLUDE 50601 WARR CARD


NOTE:

FINISH: FLAT BLACK

			UNLESS OTHERWISE SPECIFIED DIMENSIONS ARE IN INCHES. BREAK SHARP EDGES .015	DRAWN: JHA 1-JAN 71	JBL JAMES B. LANSING SOUND, INC. Los Angeles, California
			DECIMALS .XX=±.01 .XXX=±.005 FRACTIONS X/X=±1/32 ANGULAR ±	CHECK: RJS 2/18/71	TITLE: SALES MODEL, 4530BK
			⌀ TIR MATERIAL:	DESIGN:	
			⊥ TREATMENT:	ENGR:	SIZE A — SALES MODEL — DRAWING NUMBER 35211 — REV D
			⌒ MACHINE FINISH: √	A 3 71 03	SCALE: — WEIGHT: — SHEET 1 OF 1
			⌓ DO NOT SCALE DRAWING		
LTR	NAME	DATE	APPLICATION		

85

REVISIONS				
CHG LTR	DESCRIPTION	SHEET	CHK	DATE	APPR

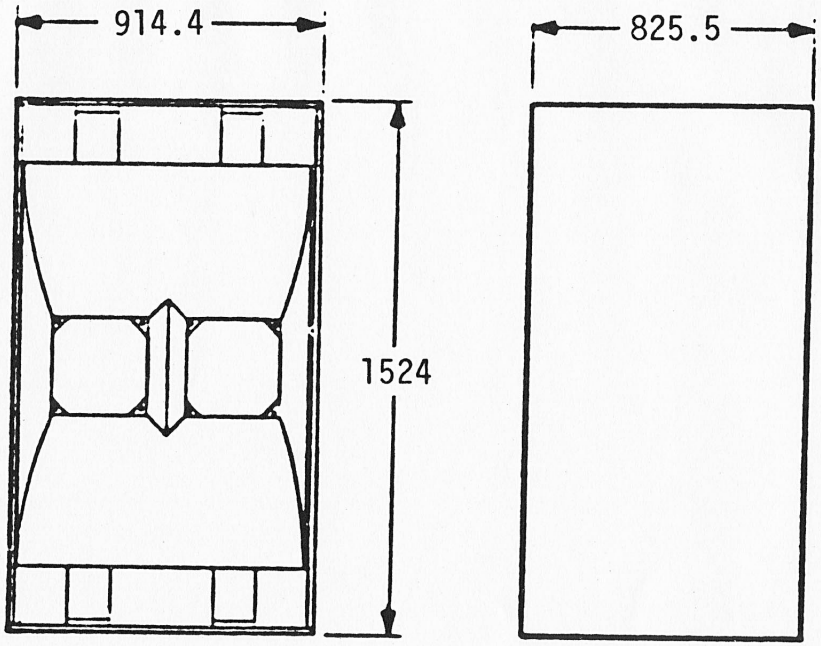

ITEM	PART NO.	DESCRIPTION	QTY	REMARKS
5	54257	CARTON	1	47303
4	50630	ENVELOPE	1	
3	50766	WARRANTY STATEMENT	1	
2	53295	PAD,CORNER	8	
1	59357	MFD ITEM,455C EKA	1	

BILL OF MATERIAL

TOLERANCES

NOTED

JAMES B. LANSING SOUND, INC.

SALES MODEL 455CEKA

A2 59386 A


1 PUT ITEM 3 INTO ITEM 4 THEN STAPLE ITEM 4 IN BACK OF ENCLOSURE.


NOTES: (UNLESS OTHERWISE SPECIFIED)

59386

NOTICE

THE FOLLOWING DOCS ARE OUTSTANDING AGAINST THIS DRAWING.

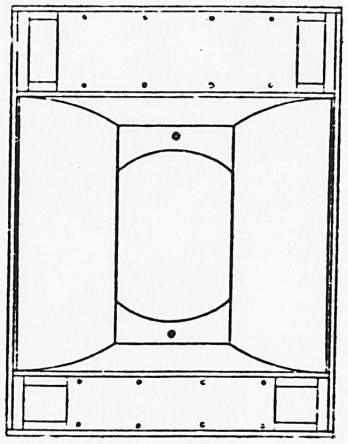

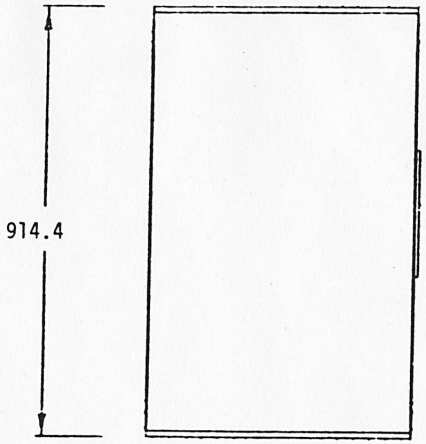

762

606.4

ITEM	PART No	DESCRIPTION	QTY	REMARKS
6	54258	CARTON	1	MRD 47303
5	22470S	STAPLE	A/R	
4	50630	ENVELOPE	1	
3	50766	WARRANTY STATEMENT	1	
2	53295	CORNER PAD	8	
1	57993	MFD ITEM	1	

BILL OF MATERIAL

1. PLACE ITEM 3 IN ITEM 4 AND STAPLE TO BACK OF ITEM 1 WITH ITEM 5.

NOTE : UNLESS OTHERWISE SPECIFIED .

REVISIONS

SALES MODEL, 4560 EKA

SIZE C | DRAWING NUMBER 57992 | REV 3

SCALE NONE | WEIGHT — | SHEET 1 OF 1

87

07